NOTE: LOTS B & C ARE COMMON AREA AND ARE FOR WELL SITE, WATER STORAGE & PIPELINE, UTILITY, AND ACCESS PURPOSES.

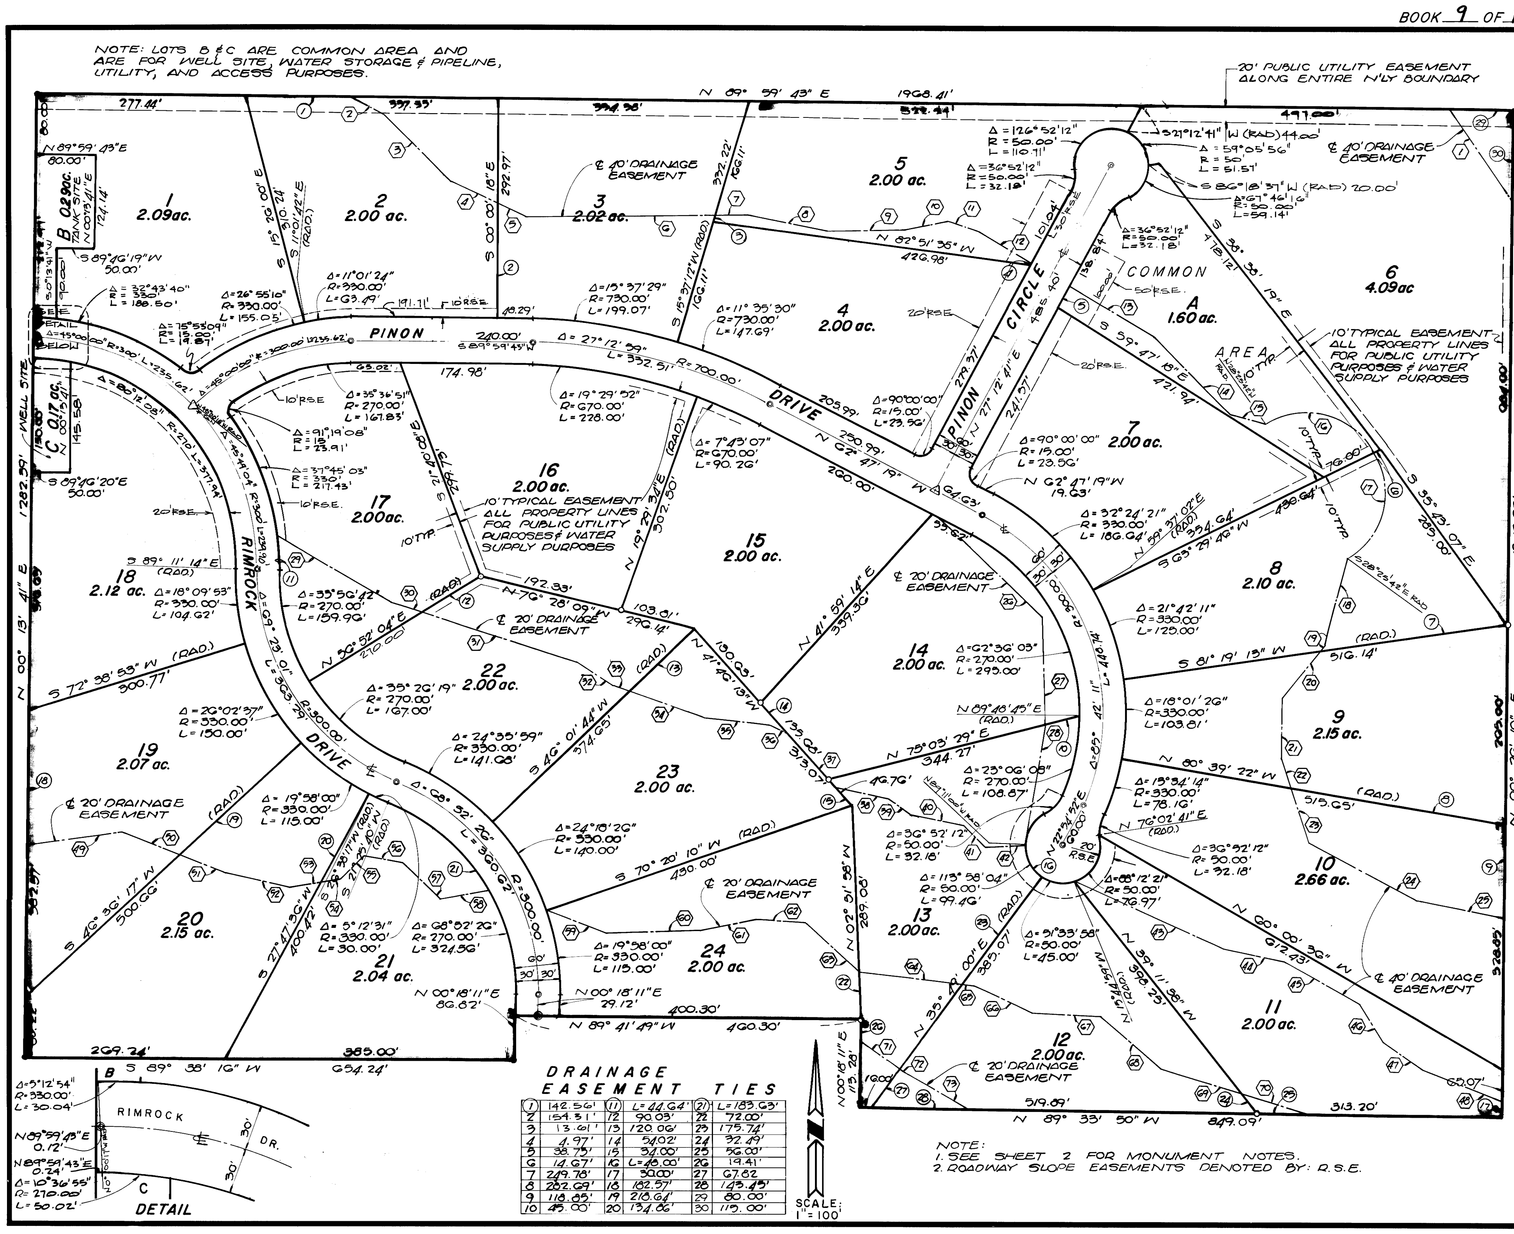

DRAINAGE EASEMENT COURSES		
1	N 34°31'52"W	139.58'
2	S 64°52'30"E	46.52'
3	S 44°02'41"E	126.59'
4	S 66°53'18"E	70.44'
5	S 66°53'18"E	41.65'
6	N 88°10'09"E	255.15'
7	N 88°10'09"E	34.42'
8	S 76°30'07"E	109.57'
9	N 88°12'56"E	94.09'
10	N 76°48'47"E	61.72'
11	S 73°51'32"E	66.07'
12	S 58°56'32"E	87.61'
13	S 56°56'32"E	126.90
14	S 45°49'28"E	145.08'
15	S 72°10'03"E	93.50'
16	Δ=86°54'12" R=104.02' L=158.61'	
17	Δ=93°41'14" R=104.02' L=170.18'	
18	S 14°00'50"W	119.25'
19	S 55°41'32"W	13.99'
20	S 55°41'32"W	76.35'
21	S 4°08'08"W	77.52'
22	S 19°18'15"E	45.60'
23	S 19°18'15"E	75.28'
24	S 61°47'14"E	166.97'
25	S 80°58'01"E	107.40'
26	S 46°55'15"E	197.76'
27	S 2°41'51"E	140.00'
28	S 77°17'20"W	175.50'
29	S 61°51'45"E	175.57'
30	S 71°45'54"E	44.61'
31	S 71°45'54"E	215.64'
32	S 60°57'22"E	60.25'
33	S 71°51'33"E	22.63'
34	S 71°51'33"E	103.60'
35	S 85°00'28"E	91.97'
36	S 55°51'54"E	23.86'
37	S 41°46'18"E	94.42'
38	S 61°28'19"E	76.88'
39	S 53°25'09"E	37.80'
40	S 78°46'49"E	63.51'
41	S 51°03'40"E	45.80'
42	N 88°14'19"E	53.25'
43	S 67°41'36"E	218.50'
44	S 76°38'27"E	80.36'
45	S 62°55'47"E	179.71'
46	S 33°36'41"E	55.90'
47	S 52°59'36"E	65.49'
48	S 60°01'25"E	103.32'
49	N 61°00'45"E	159.53'
50	S 68°50'47"E	75.51'
51	S 68°50'47"E	63.79'
52	S 77°24'53"E	95.34'
53	N 79°27'56"E	35.69'
54	N 79°27'56"E	33.21'
55	N 47°27'12"E	45.19'
56	S 85°51'13"E	33.34'
57	S 47°10'16"E	67.21'
58	N 85°00'00"E	59.62'
59	S 70°45'51"E	82.60'
60	N 85°02'54"E	127.10'
61	N 74°56'39"E	75.69'
62	S 85°28'21"E	71.11'
63	S 45°50'05"E	92.75'
64	S 63°45'30"E	142.35'
65	S 63°45'30"E	11.49'
66	S 68°00'01"E	66.44'
67	S 85°52'21"E	93.19'
68	S 49°21'29"E	109.92'
69	S 71°30'12"E	112.84'
70	S 71°30'12"E	80.70'
71	S 54°45'54"E	67.53'
72	S 54°45'54"E	7.55'
73	S 62°04'16"E	110.48'

DRAINAGE EASEMENT TIES					
1	142.56'	11	L=44.64'	21	L=183.63'
2	154.51'	12	90.03'	22	72.00'
3	13.61'	13	120.06'	23	175.74'
4	4.97'	14	54.02'	24	32.49'
5	38.75'	15	34.00'	25	56.00'
6	16.67'	16	L=48.00'	26	19.41'
7	249.78'	17	30.00'	27	67.62
8	282.69'	18	182.57'	28	143.45'
9	118.55'	19	210.64'	29	80.00'
10	45.00'	20	154.86'	30	119.00'

NOTE:
1. SEE SHEET 2 FOR MONUMENT NOTES.
2. ROADWAY SLOPE EASEMENTS DENOTED BY: R.S.E.

FINAL MAP

TRACT NO. 37-27A

IN THE COUNTY OF MONO, STATE OF CALIFORNIA

BEING A SUBDIVISION OF PARCEL NO. 1 OF PARCEL MAP NO. 37-83 AS RECORDED IN BOOK 2, PAGES 43 AND 43 A OF PARCEL MAPS IN THE OFFICE OF THE COUNTY RECORDER OF SAID COUNTY AND STATE, AND SITUATED IN THE NE. 1/4 OF SECTION 24, T. 5 S., R. 30 E., M.D.M.

SHEET 3 OF 3