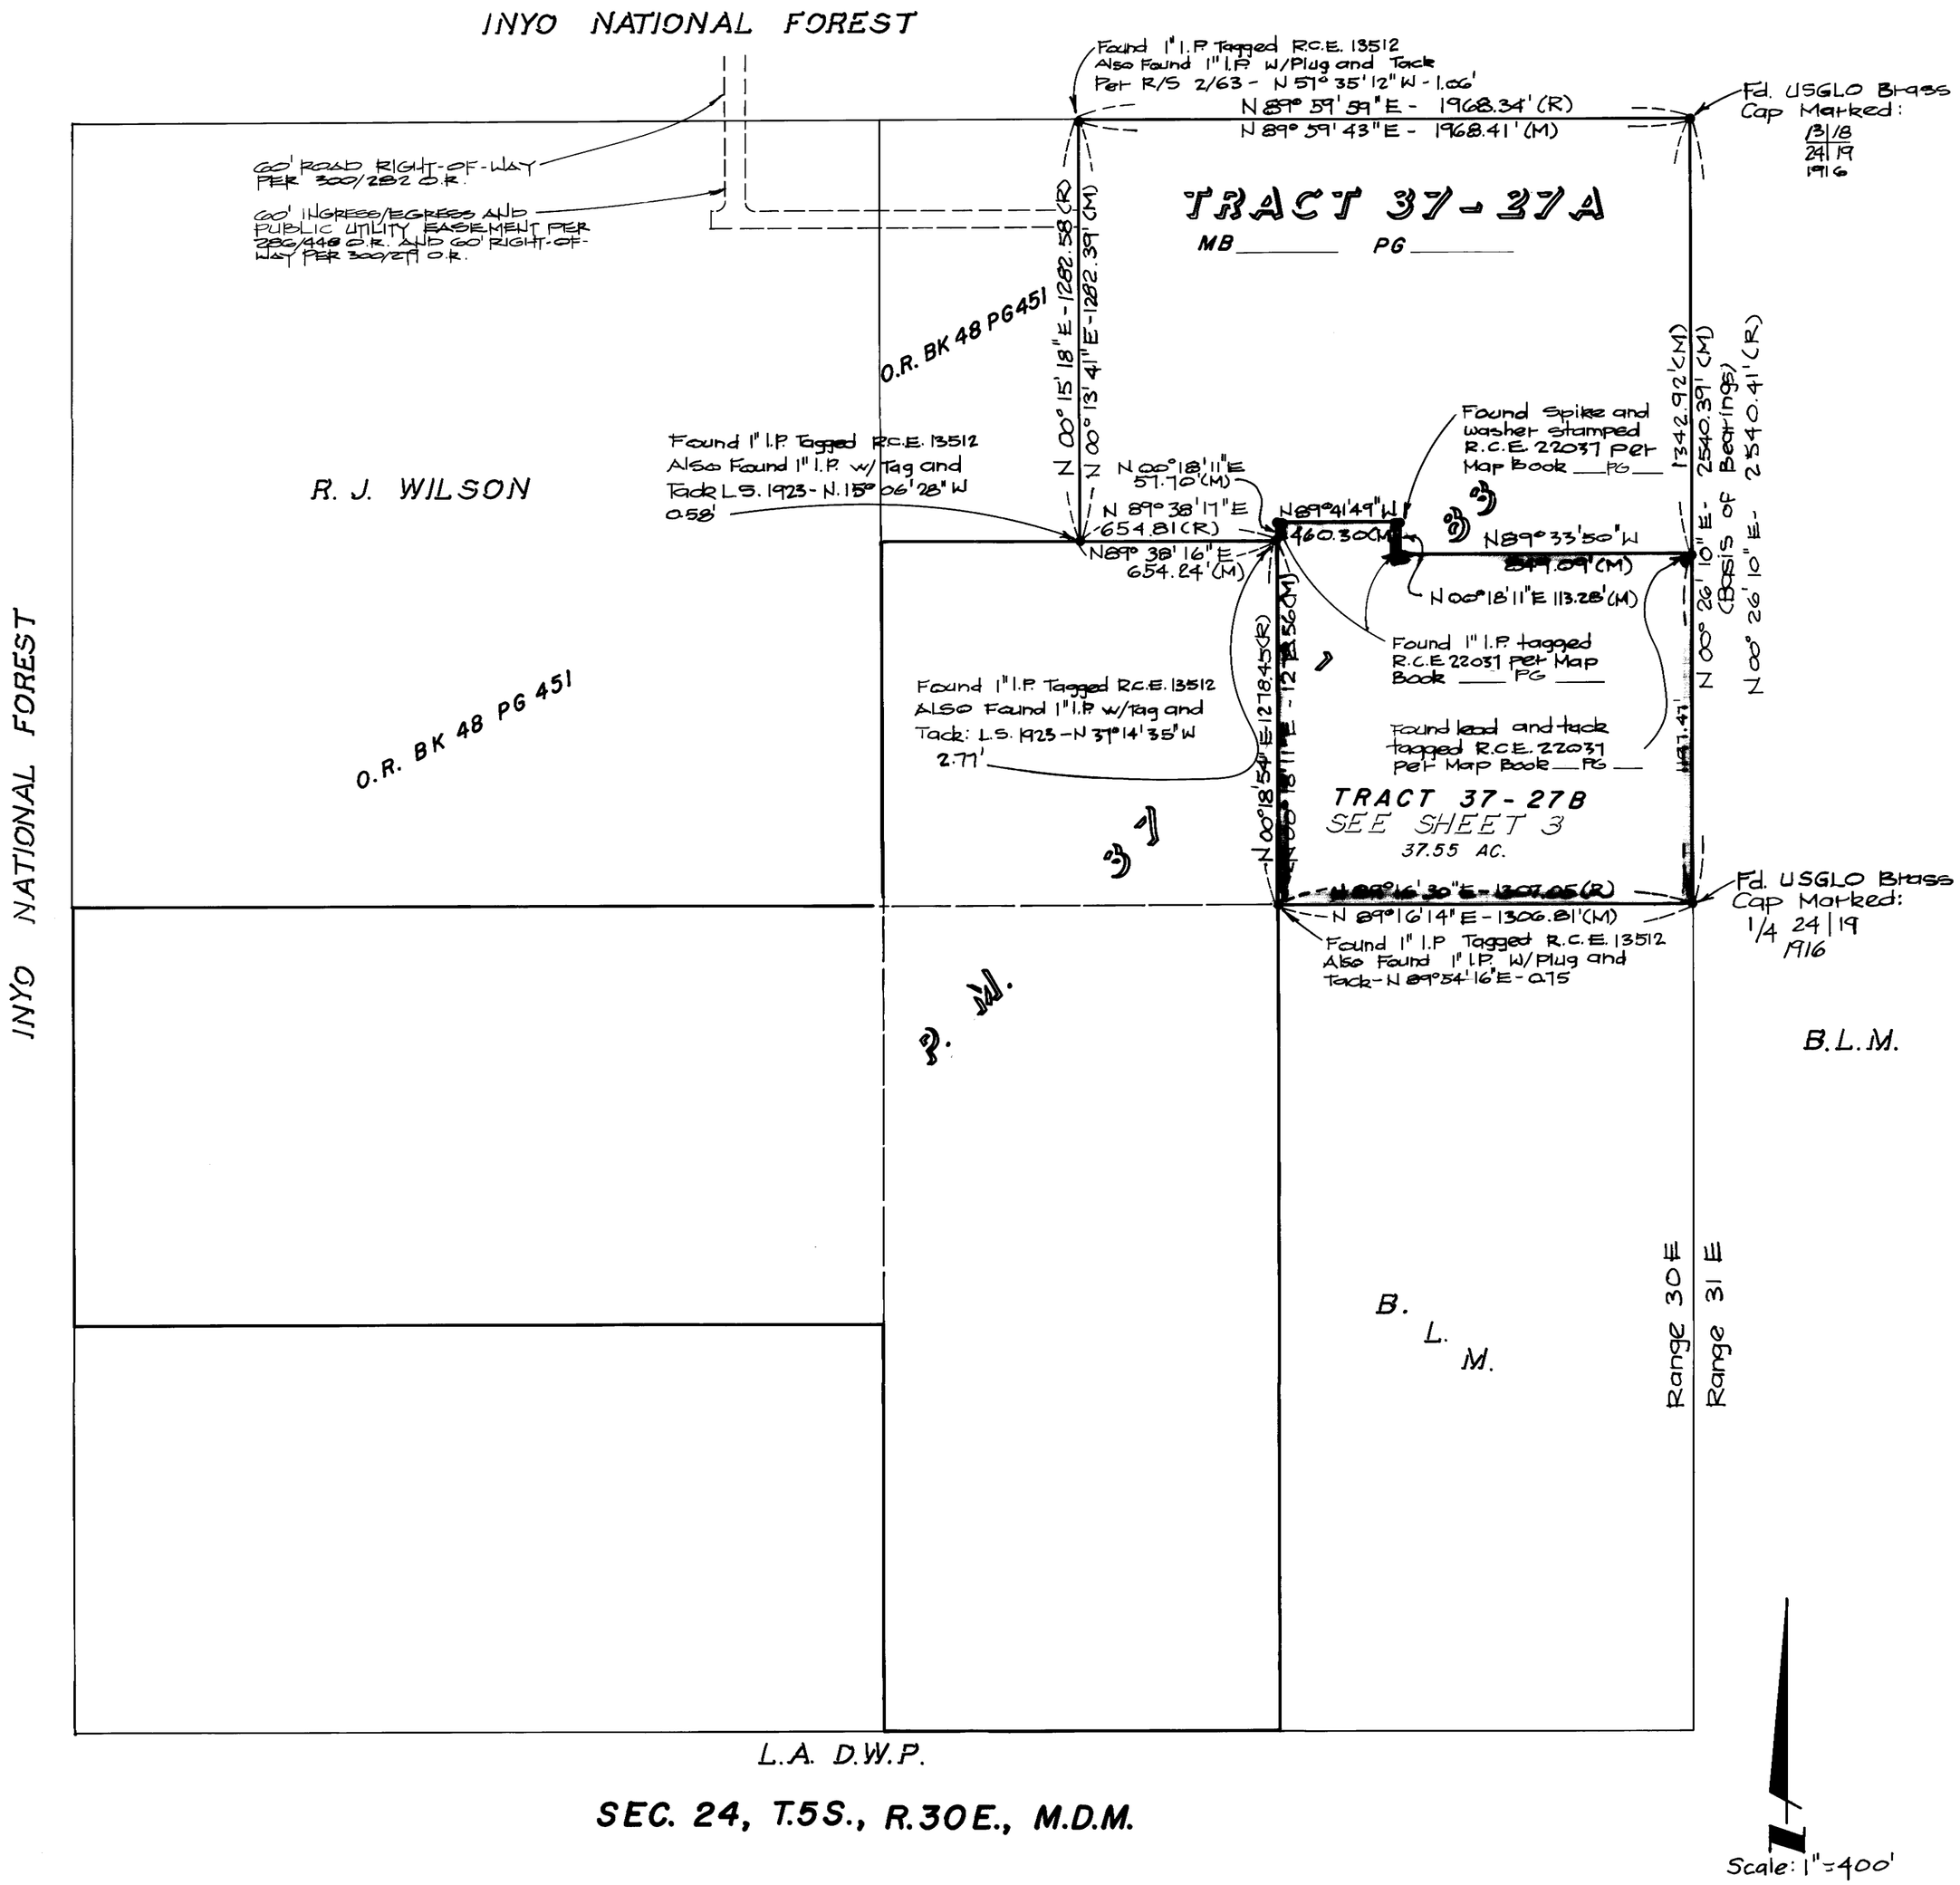

Notes:

1. All Recorded Bearings and Distances Per Book 2, Pages 43 and 43A of Parcel Maps in the office of The County Recorder of Mono County, State of California.
2. All Brass Caps per U.S.G.L.O. Field Notes Dated Sept. 26, 1916

Legend

• – Found Survey Monument As Noted.

BASIS OF BEARINGS

THE BASIS OF BEARINGS FOR THIS SURVEY IS THE EAST LINE OF SECTION 24, T.5S., R.30E., SHOWN HEREON AS N0°26'10"E., AS GIVEN ON PM. 37-38, PM.B. 2/43A.

Lot Area : 34.40 AC.
Street Area : 3.15 AC.
Total Area : 37.55 AC.

FINAL MAP

TRACT NO. 37-27 B

IN THE COUNTY OF MONO, STATE OF CALIFORNIA

BEING A SUBDIVISION OF A PORTION OF PARCEL NO. 1 OF PARCEL MAP NO. 37-83, AS RECORDED IN BOOK 2, PAGES 43 AND 43A OF PARCEL MAPS IN THE OFFICE OF THE COUNTY RECORDER OF SAID COUNTY AND STATE AND BEING SITUATED IN THE NE 1/4 OF SECTION 24, T.5S., R.30E., M.D.M..