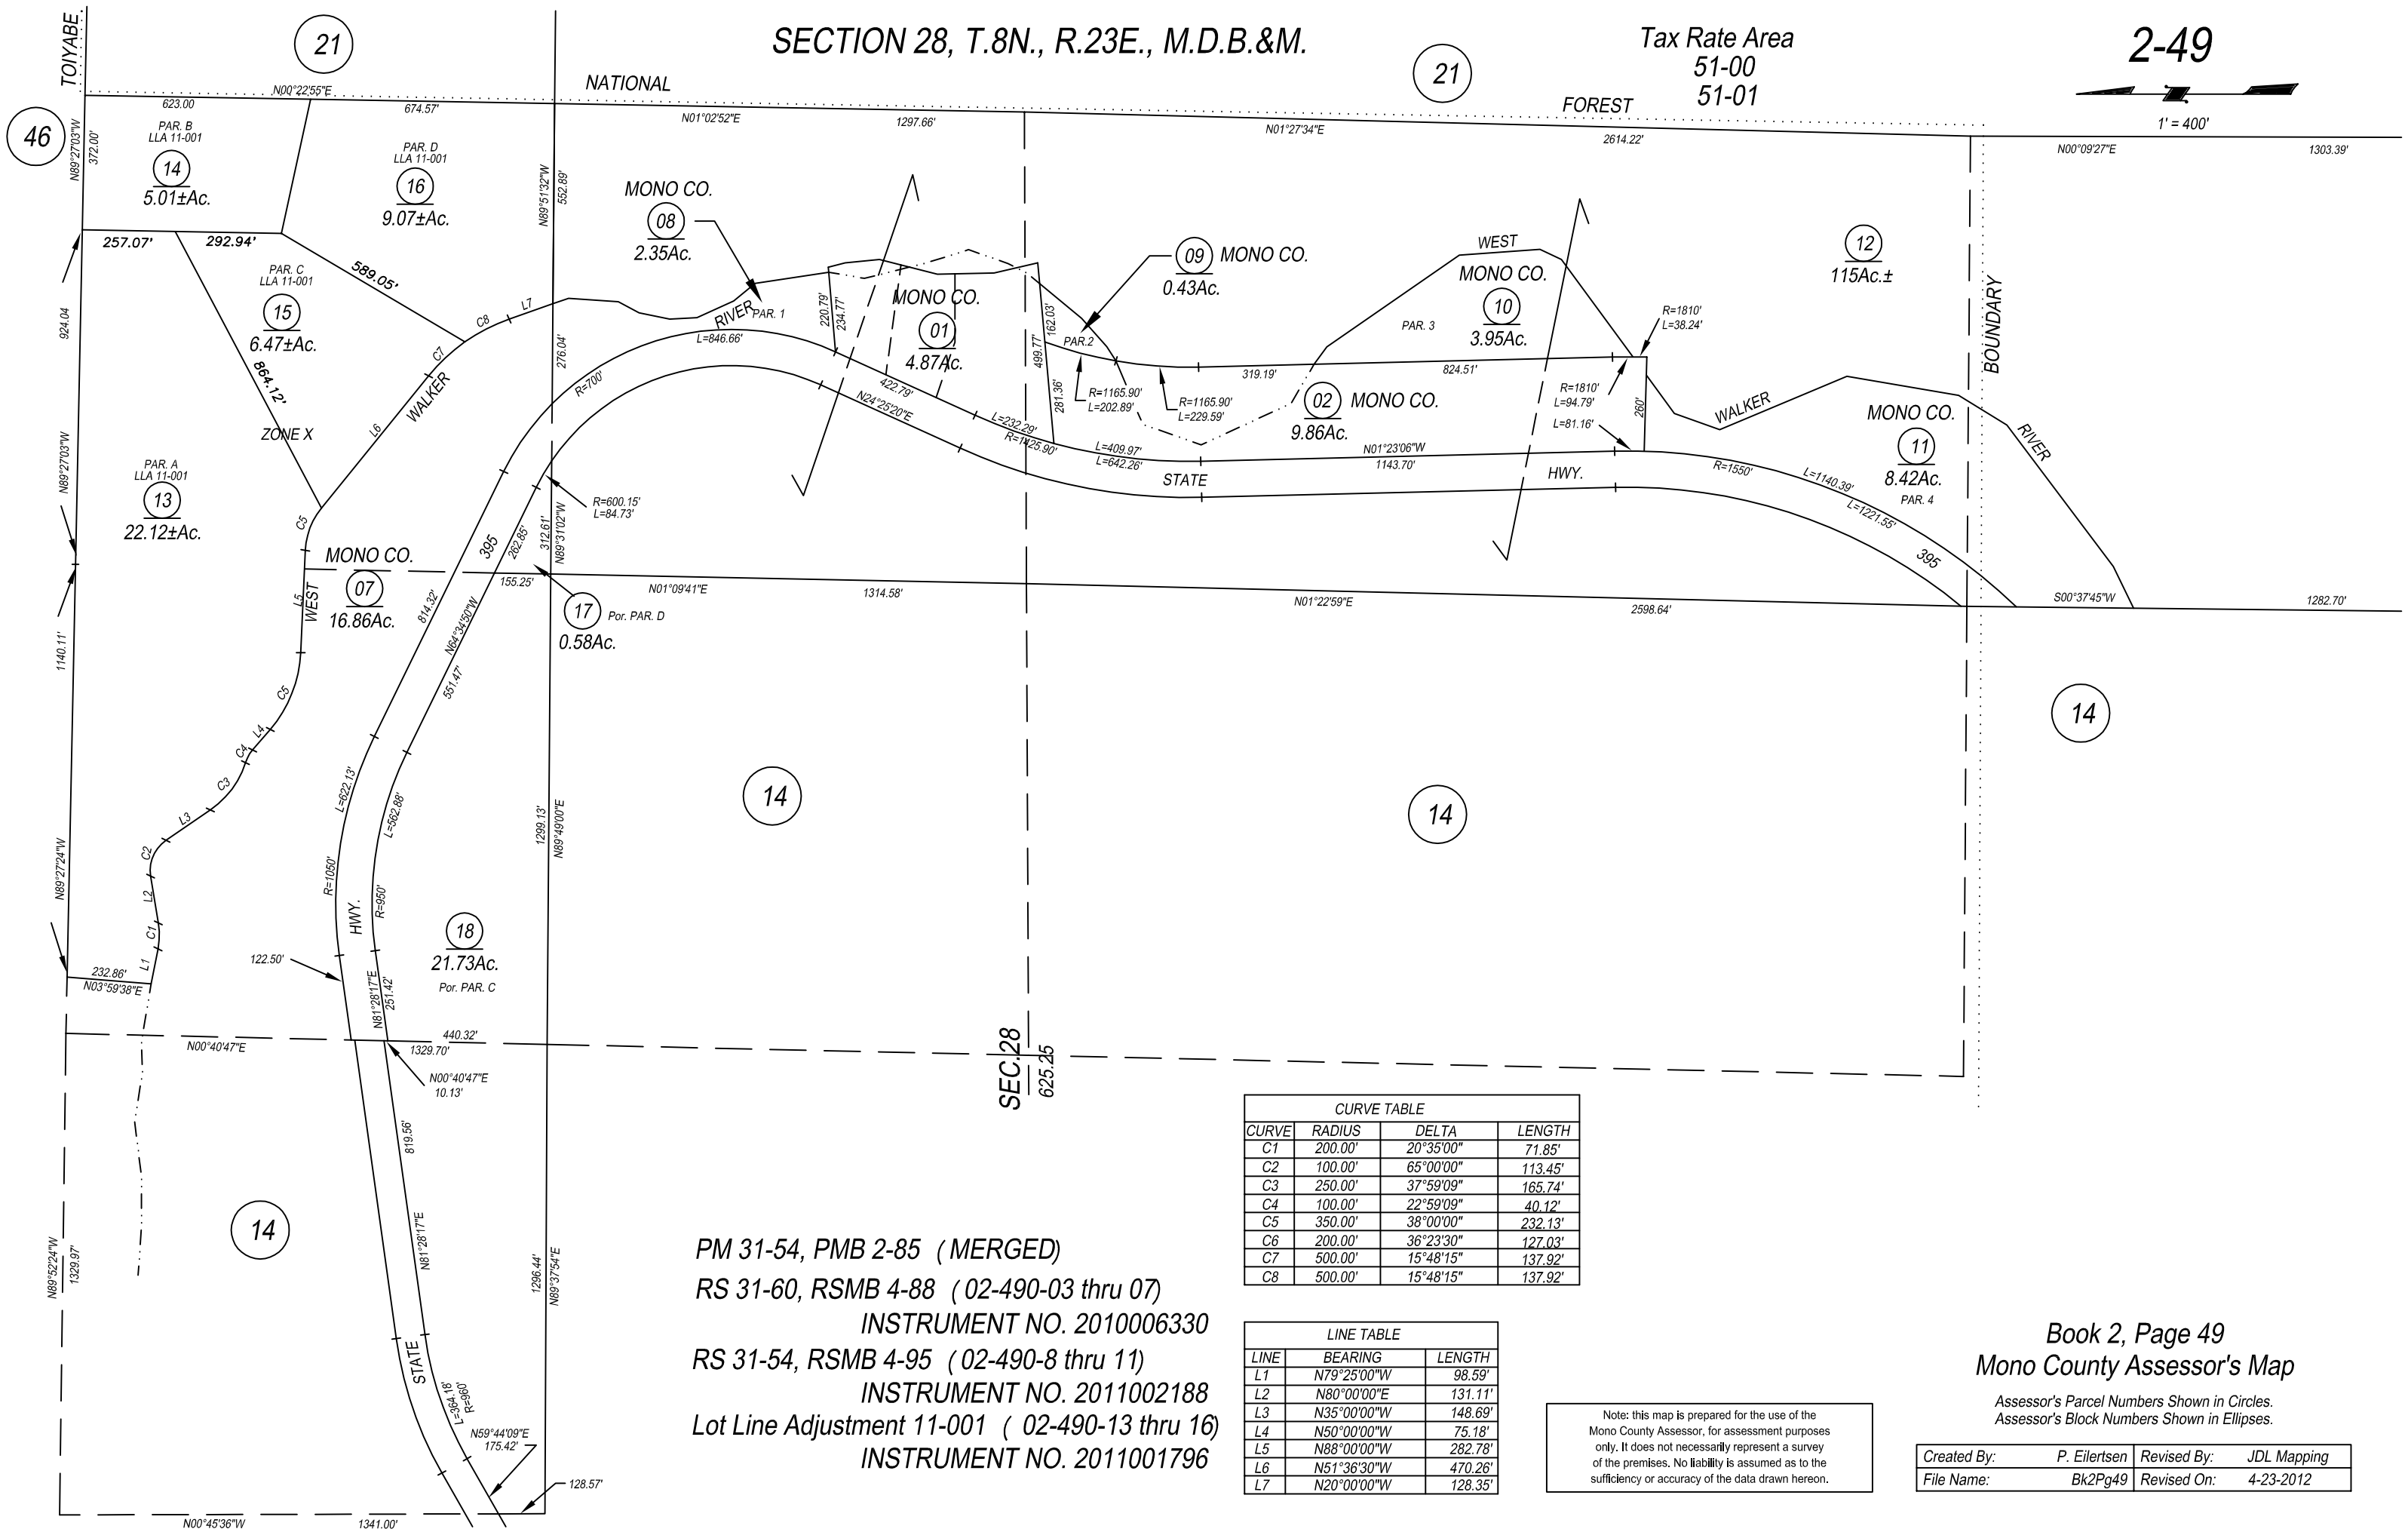

CURVE TABLE			
CURVE	RADIUS	DELTA	LENGTH
C1	200.00'	20°35'00"	71.85'
C2	100.00'	65°00'00"	113.45'
C3	250.00'	37°59'09"	165.74'
C4	100.00'	22°59'09"	40.12'
C5	350.00'	38°00'00"	232.13'
C6	200.00'	36°23'30"	127.03'
C7	500.00'	15°48'15"	137.92'
C8	500.00'	15°48'15"	137.92'

LINE TABLE		
LINE	BEARING	LENGTH
L1	N79°25'00"W	98.59'
L2	N80°00'00"E	131.11'
L3	N35°00'00"W	148.69'
L4	N50°00'00"W	75.18'
L5	N88°00'00"W	282.78'
L6	N51°36'30"W	470.26'
L7	N20°00'00"W	128.35'

PM 31-54, PMB 2-85 (MERGED)
RS 31-60, RSMB 4-88 (02-490-03 thru 07)
INSTRUMENT NO. 2010006330
RS 31-54, RSMB 4-95 (02-490-8 thru 11)
INSTRUMENT NO. 2011002188
Lot Line Adjustment 11-001 (02-490-13 thru 16)
INSTRUMENT NO. 2011001796

Note: this map is prepared for the use of the Mono County Assessor, for assessment purposes only. It does not necessarily represent a survey of the premises. No liability is assumed as to the sufficiency or accuracy of the data drawn hereon.

Book 2, Page 49
Mono County Assessor's Map

Assessor's Parcel Numbers Shown in Circles.
Assessor's Block Numbers Shown in Ellipses.

Created By:	P. Eilertsen	Revised By:	JDL Mapping
File Name:	Bk2Pg49	Revised On:	4-23-2012