POR. SEC.33, T.5N., R25E., M.D.B.&M.

Tax Rate Area
51-07
51-08

8-13

1" = 125'

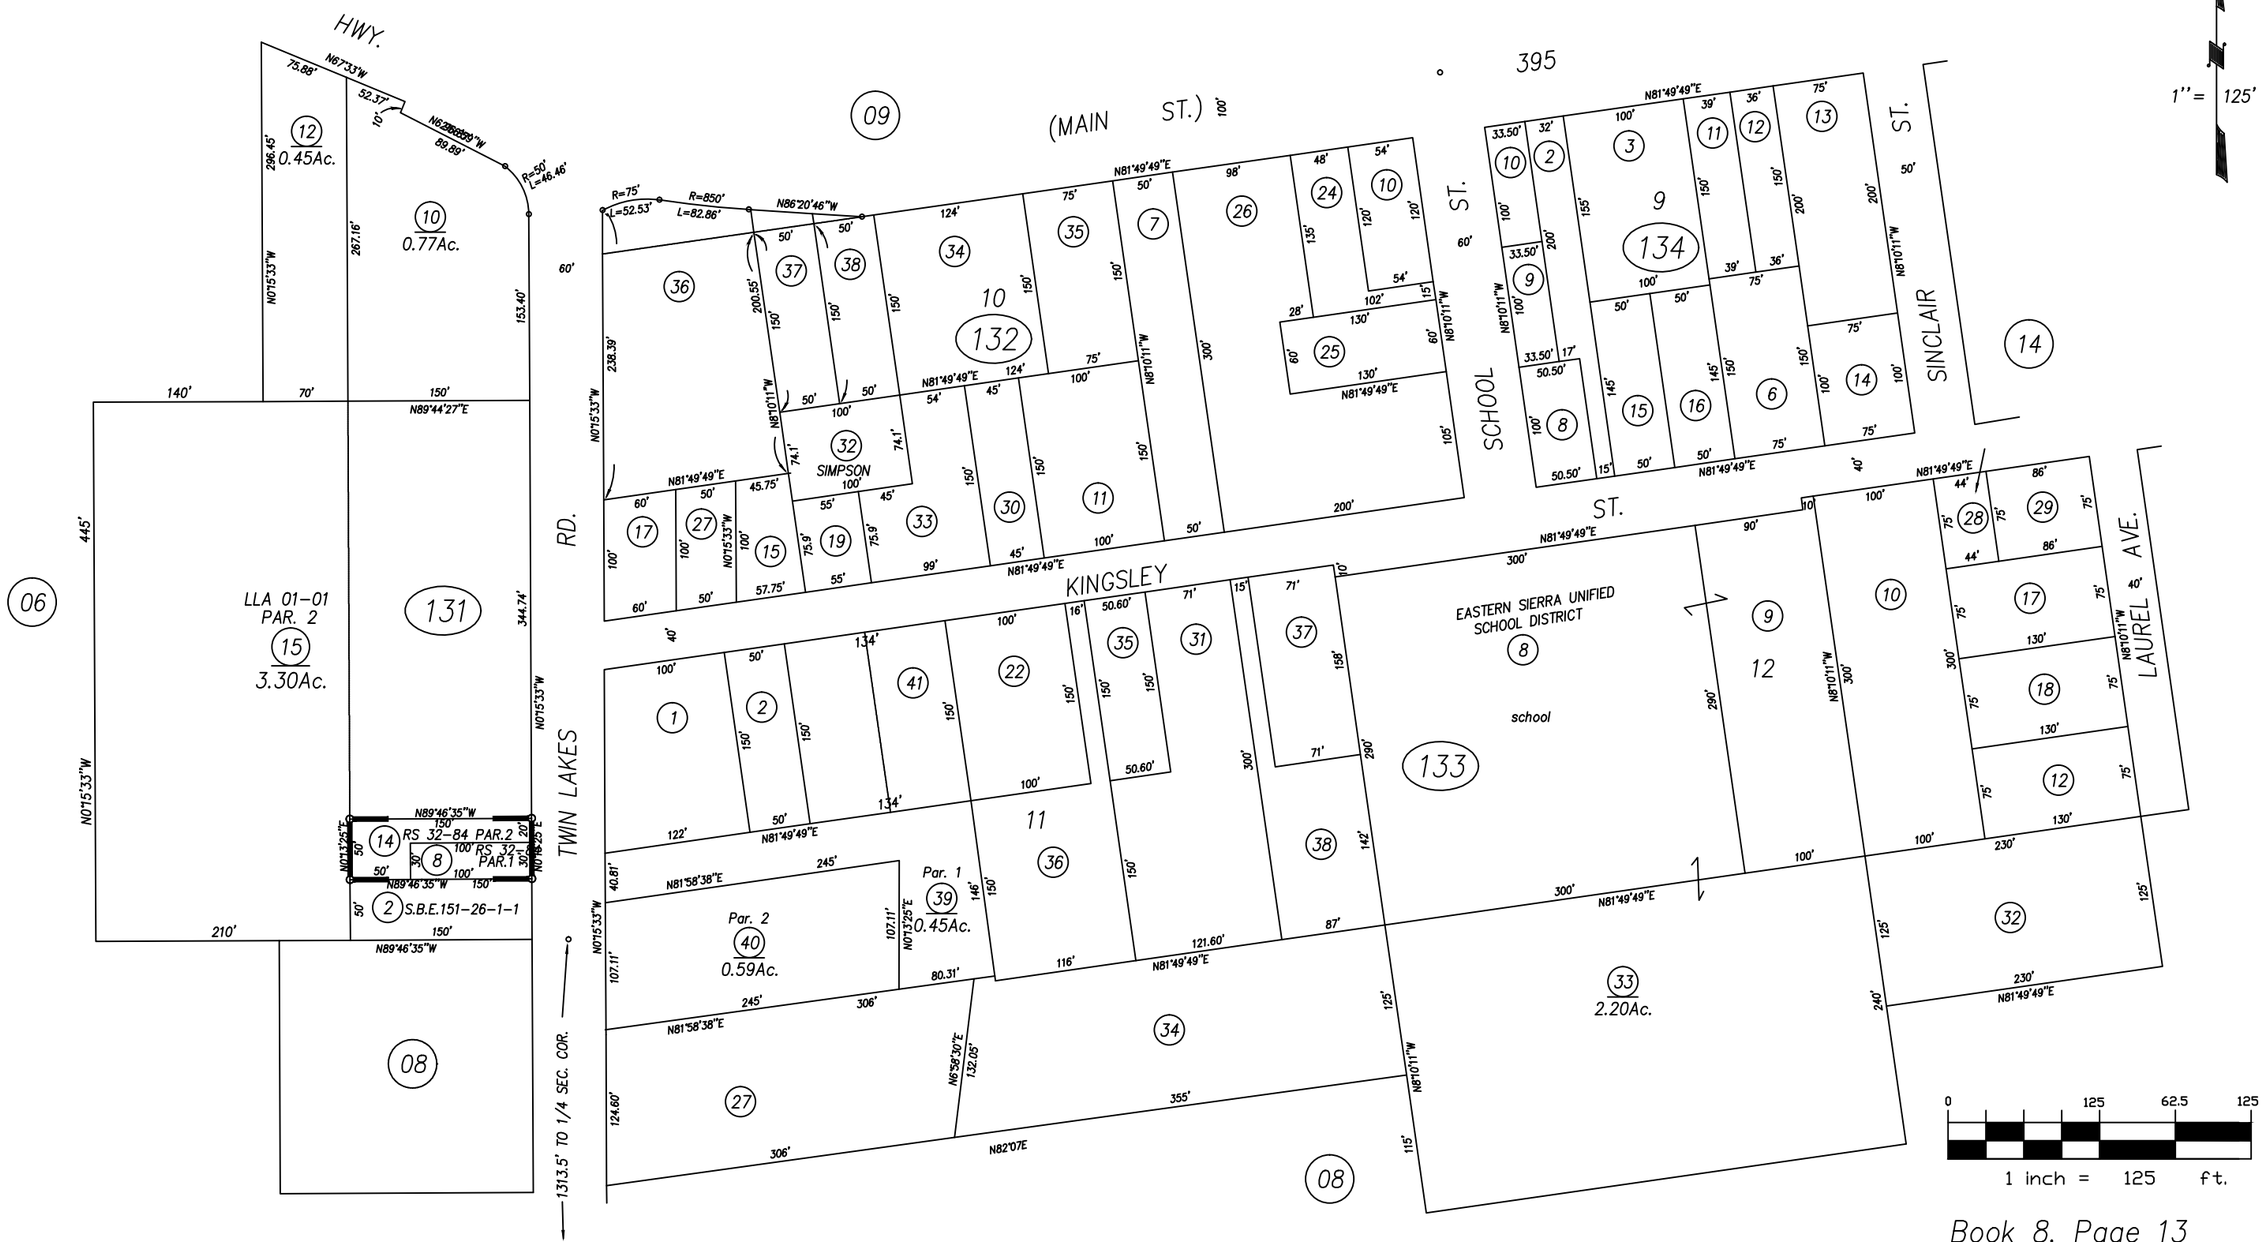

M.B.1-18, BRIDGEPORT TOWNSITE

Book 8, Page 13
Mono County Assessor's Map

Assessor's Parcel Numbers Shown in Circles.
Assessor's Block Numbers Shown in Ellipses.

Note: this map is prepared for the use of the Mono County Assessor, for assessment purposes only. It does not necessarily represent a survey of the premises. No liability is assumed as to the sufficiency or accuracy of the data drawn hereon.

Created By:	P. Eilertsen	Created On:	1951
Revised By:	JDL MAPPING	Revised On:	6-11-2012
Revised By:	Parcelquest	Revised On:	02-28-2013