POR. E1/2 E1/2, SEC.16, T.5N.,R.25E., M.D.B.&M.

Tax Rate Area
51-08

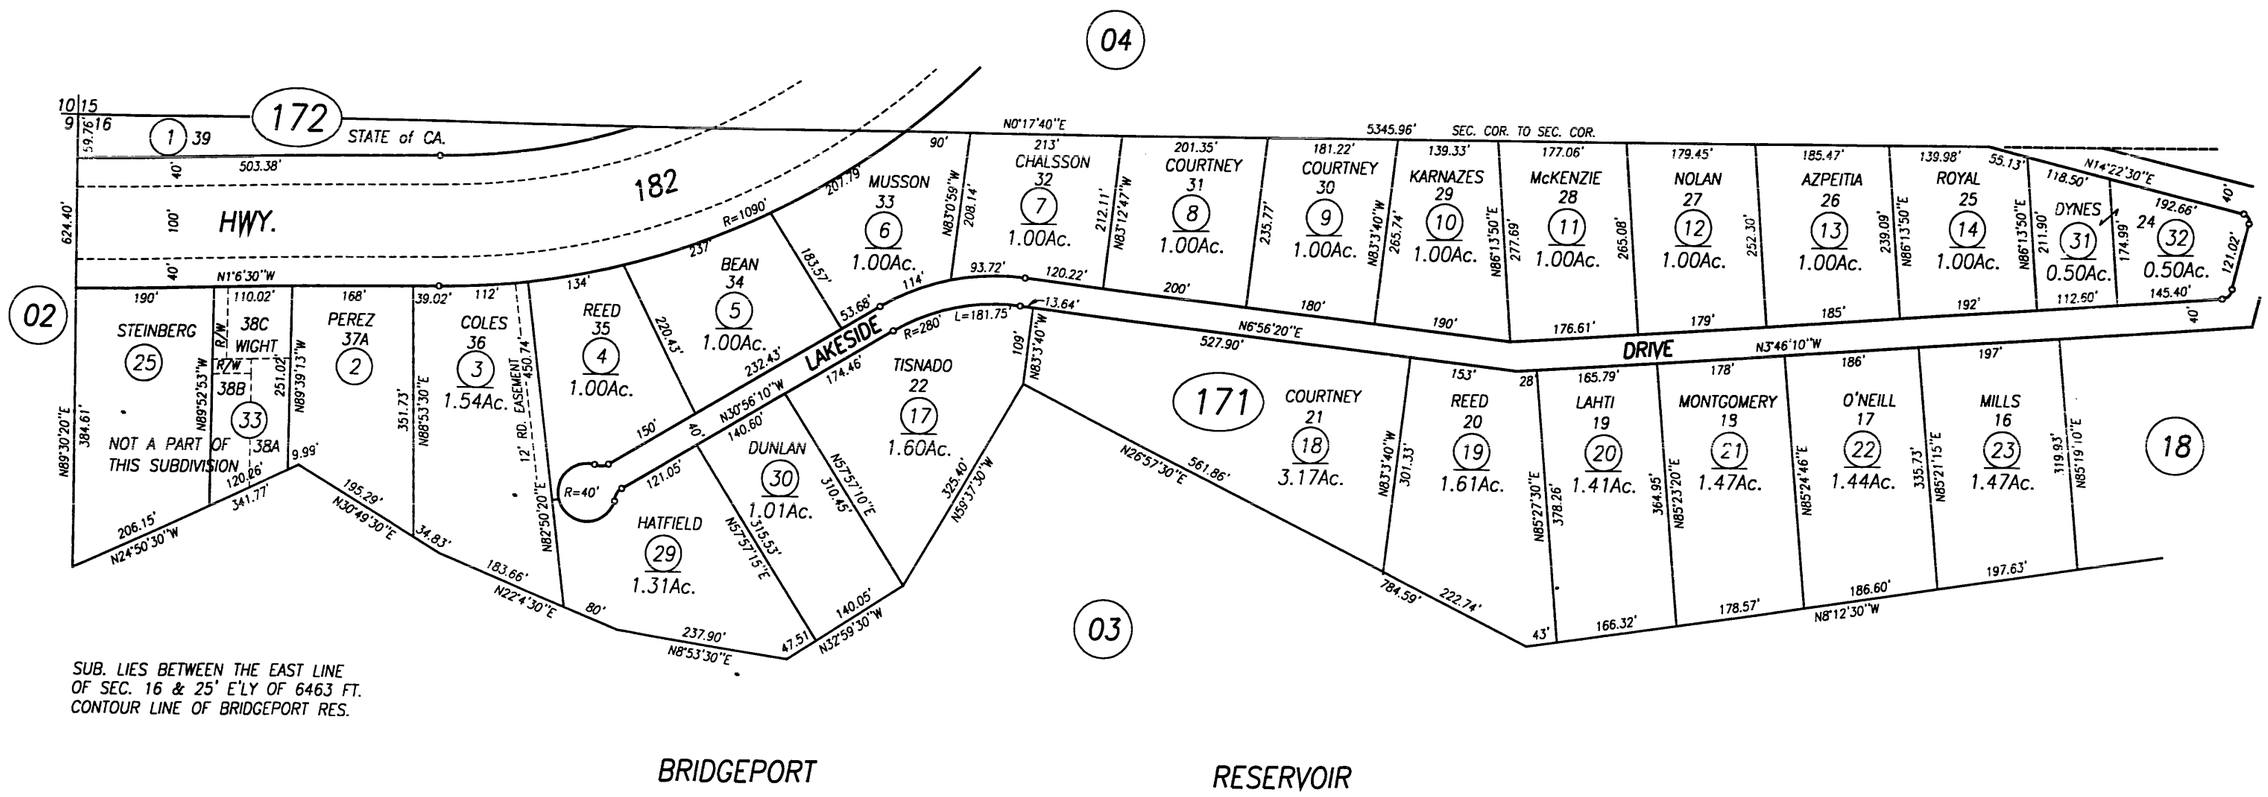

SUB. LIES BETWEEN THE EAST LINE OF SEC. 16 & 25' E'LY OF 6463 FT. CONTOUR LINE OF BRIDGEPORT RES.

BRIDGEPORT LAKE SUBDIVISION, R.S. Bk.1,Pg.54

NOTE: This Map is prepared for the use of the Mono County Assessor, for assessment purposes only. It does not necesserily represent a survey of the premises. No liability is assumed as to the sufficiency or accuracy of the data delineated hereon.

UNINCORPORATED AREA
Mono County Assessor's Map

Assessor's Block Numbers Shown in Ellipses.
Assessor's Parcel Numbers Shown in Circles.

REDRAWN	P. Eilertsen	REVISED	6-27-1996
FILE NAME	Bk8Pg17	Mono County Assessor's Office	