SUBDIVIDED LAND IN A POR. S1/2 SW1/4, SEC.3, T.4S., R.27E., M.D.B.&M.

Tax Rate Area
10-01

22-39

1" = 100'

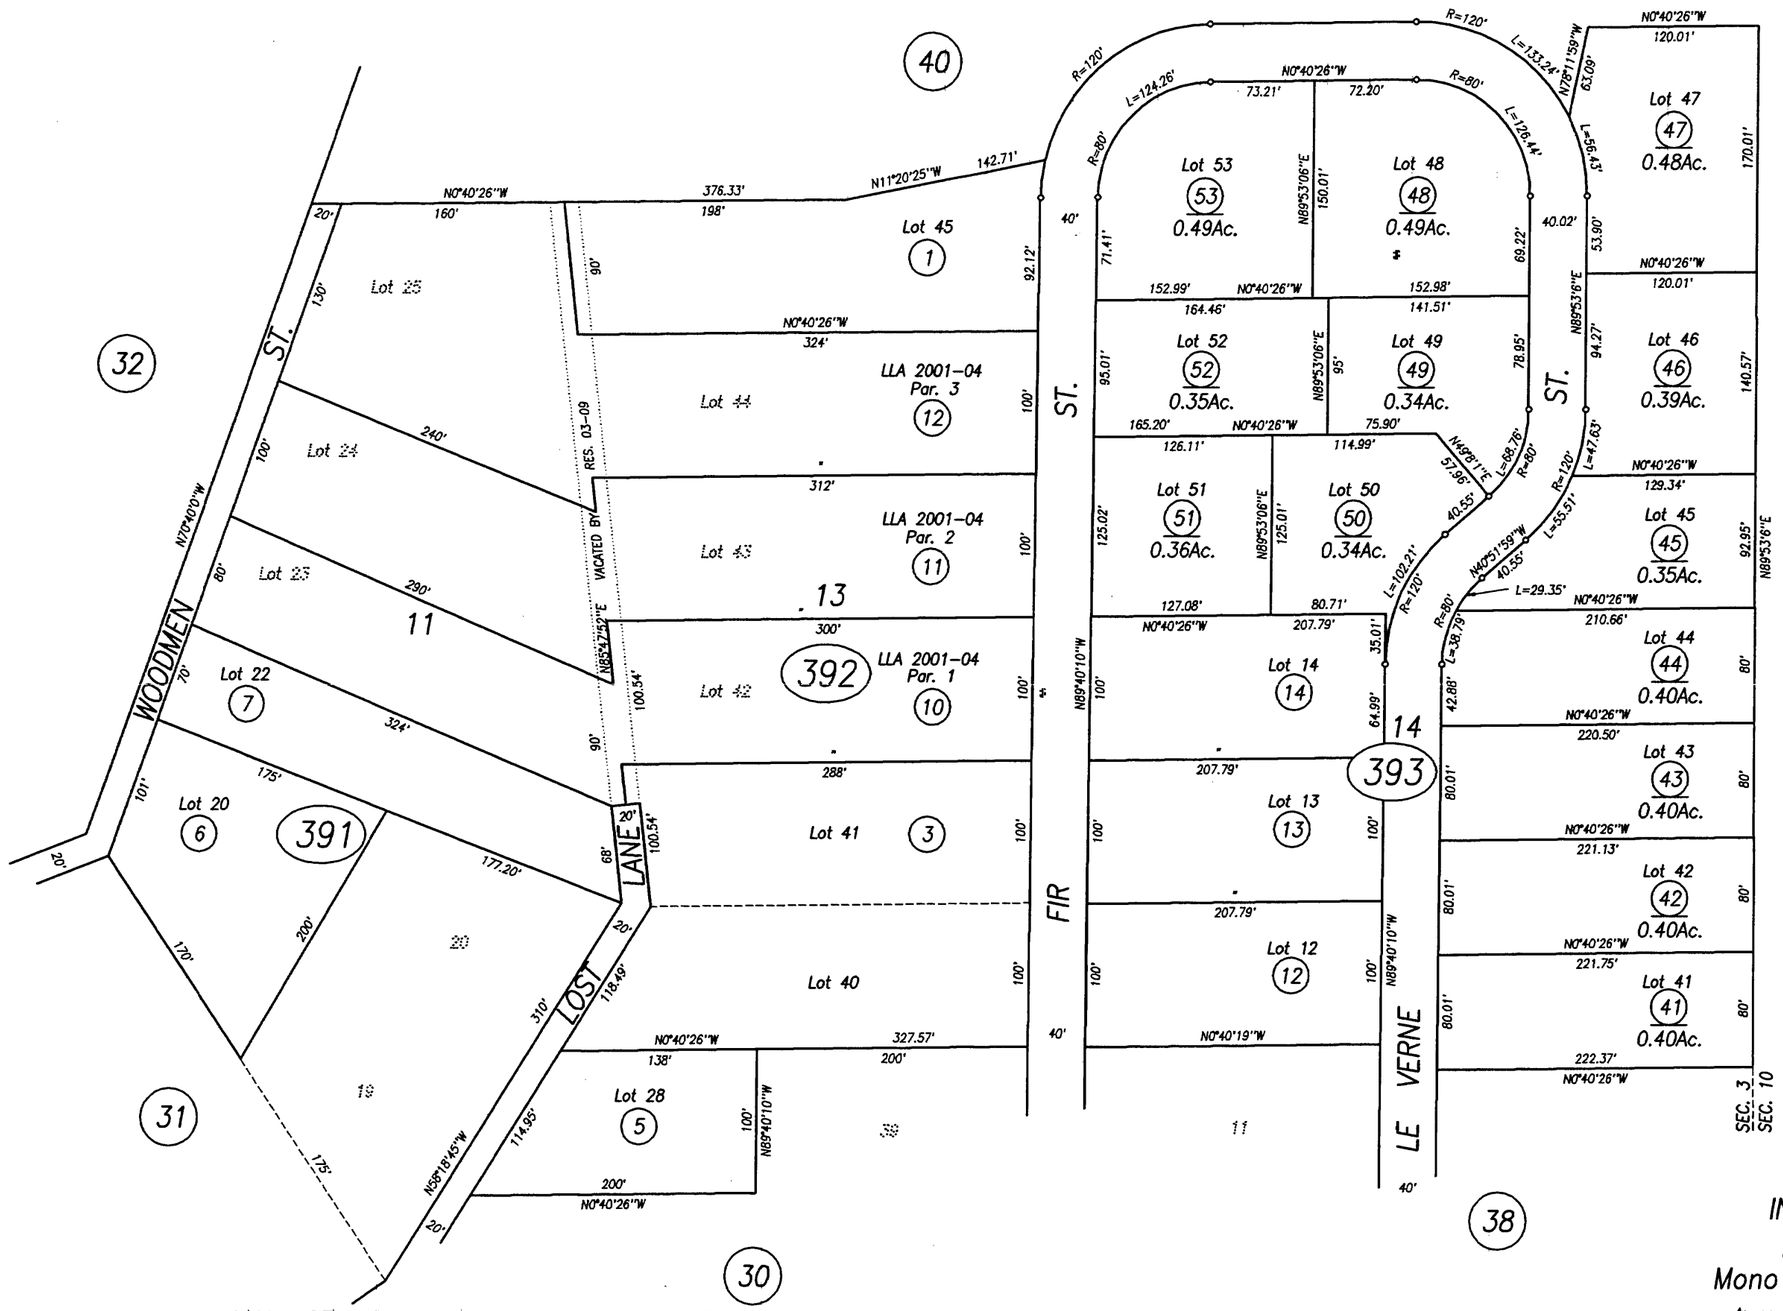

MAMMOTH CAMP TR. NO. 1, M.B.1-1
R.S.36-123, Bk.3 Pg.44(L.L.A.96-01)(22-393-41 thru 53)
L.L.A. 2001-04 (22-392-10 thru 12)

Note: this map is prepared for the use of the Mono County Assessor, for assessment purposes only. It does not necessarily represent a survey of the premises. No liability is assumed as to the sufficiency or accuracy of the data drawn hereon.

INCORPORATED AREA
Book 22, Page 39
Mono County Assessor's Map

Assessor's Parcel Numbers Shown in Circles.
Assessor's Block Numbers Shown in Ellipses.

Created By:	P. Eilertsen	Created On:	12-3-1996
File Name:	Bk22Pg39	Revised On:	112-2004