POR. SE1/4 SW1/4 SEC.3, T.4S., R.27E., M.D.B.&M.

Tax Rate Area
10-01

22-40

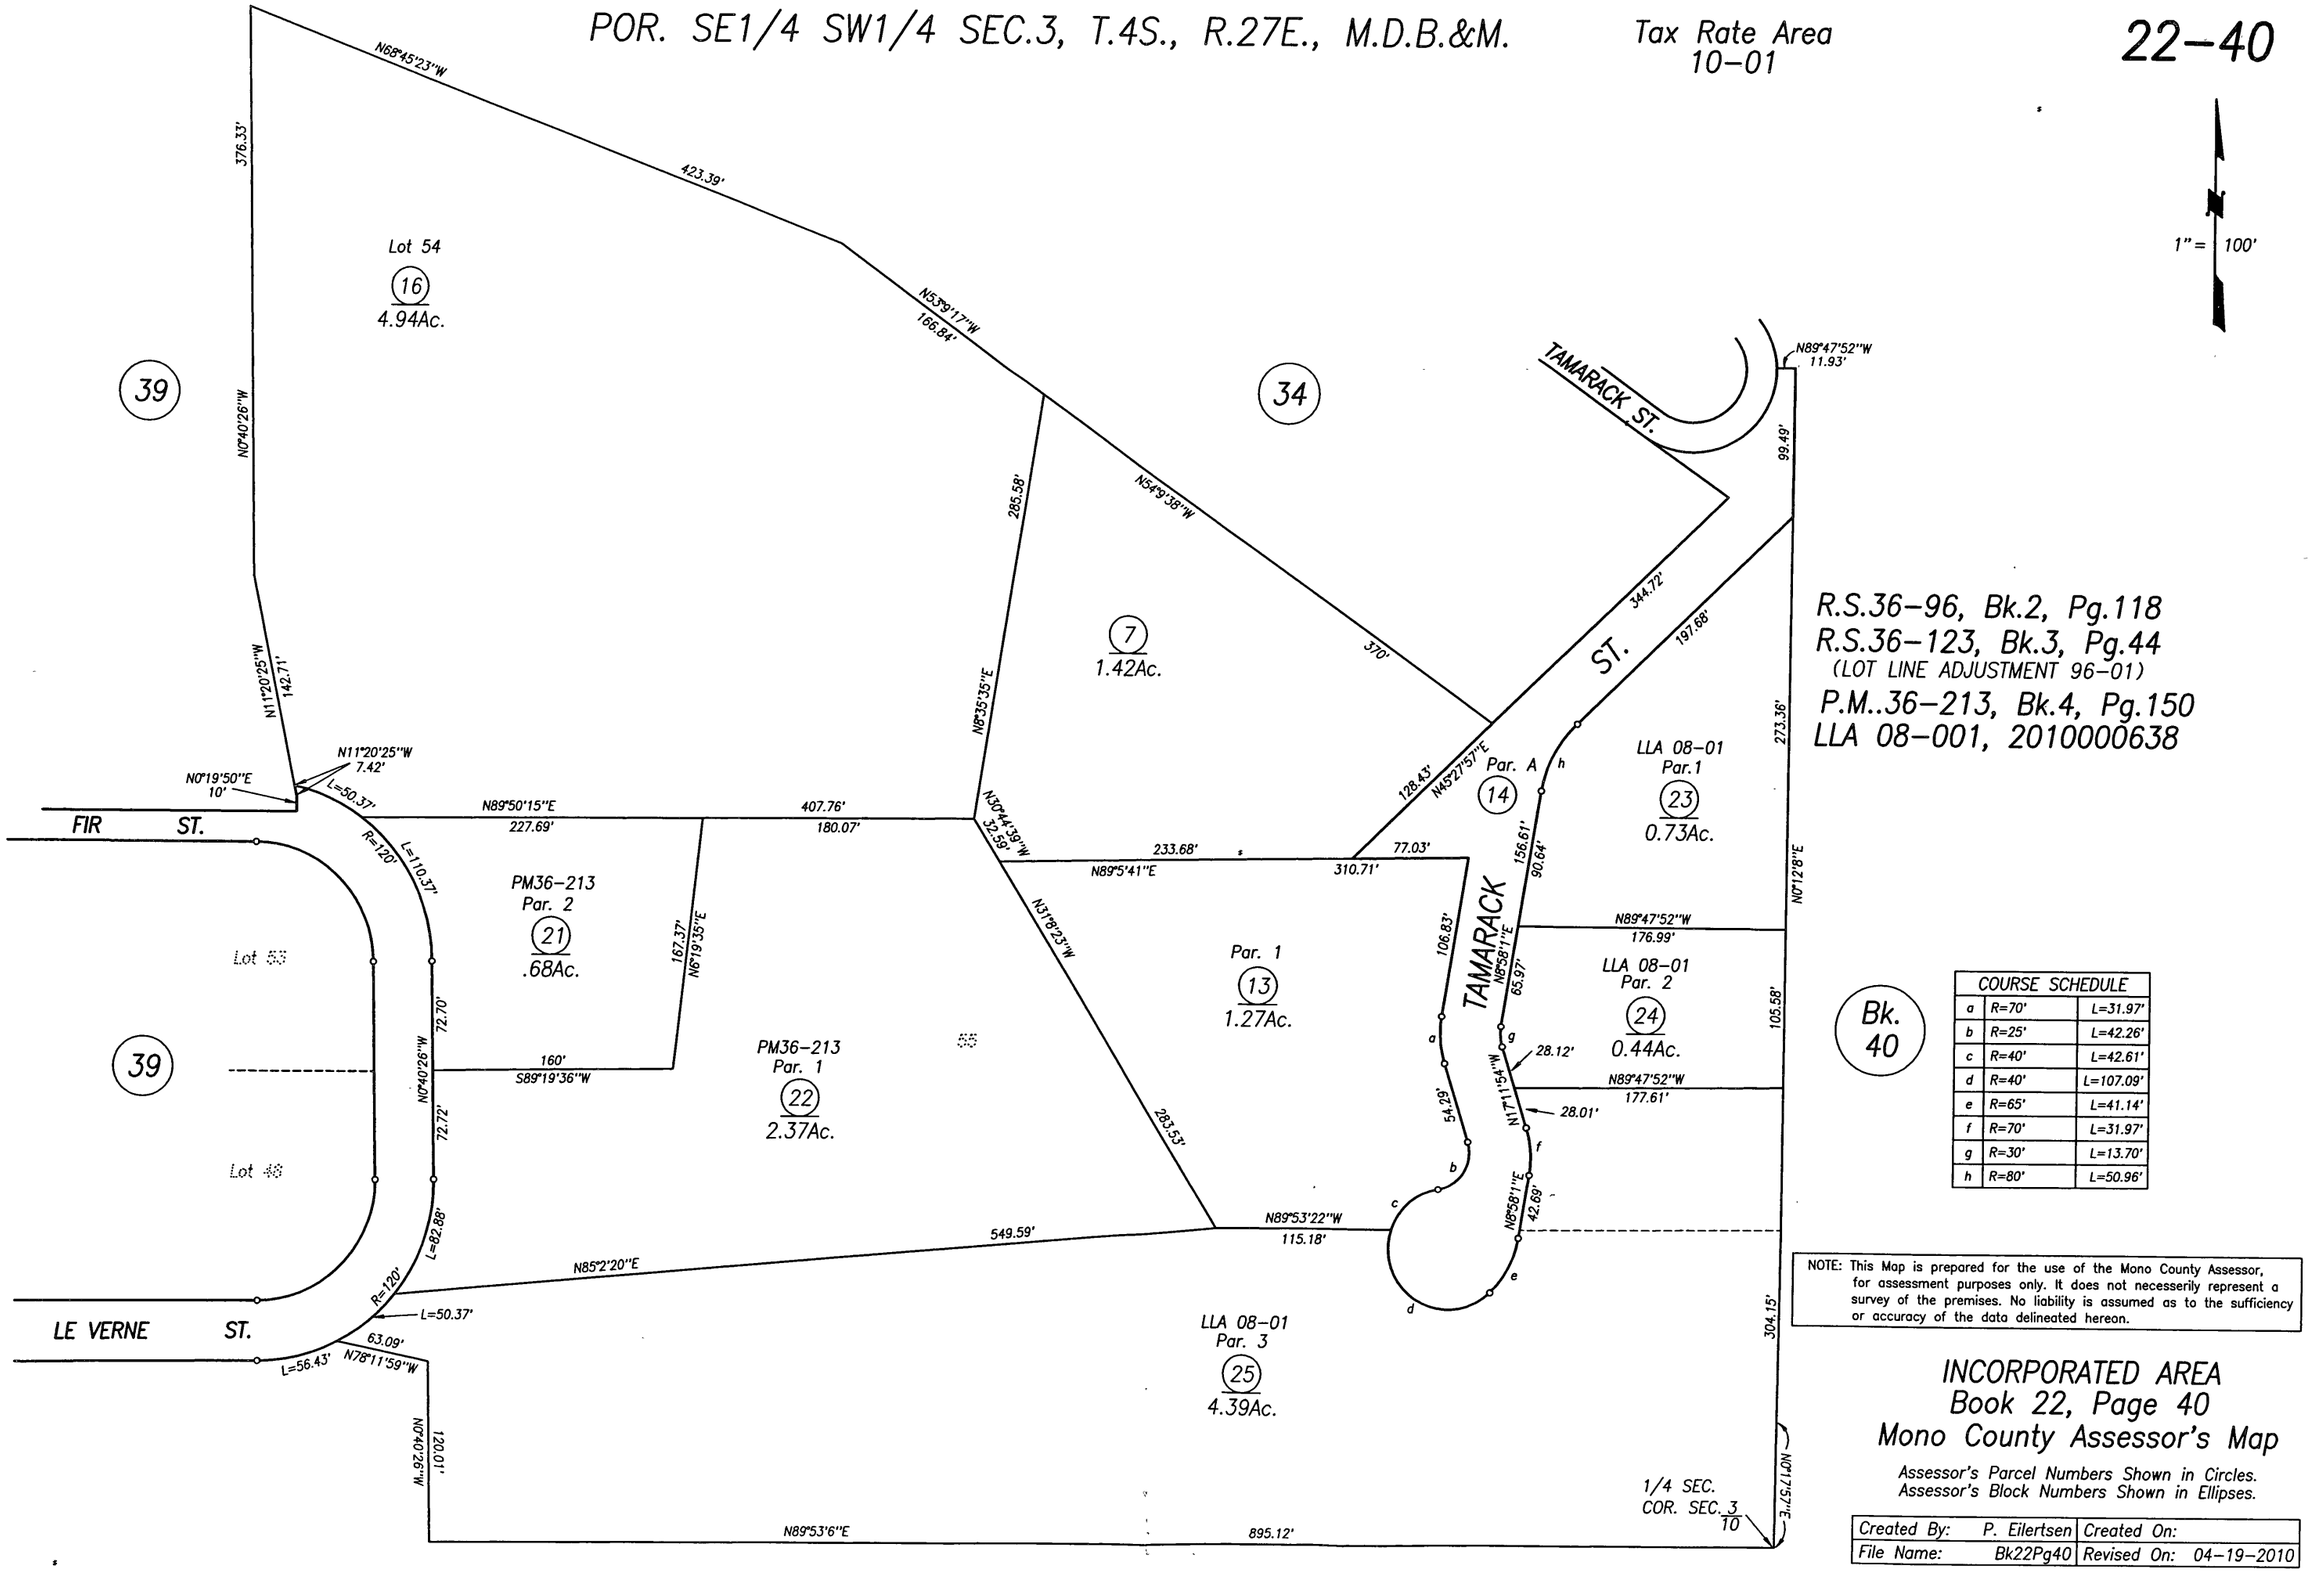

Bk. 40

COURSE SCHEDULE		
a	R=70'	L=31.97'
b	R=25'	L=42.26'
c	R=40'	L=42.61'
d	R=40'	L=107.09'
e	R=65'	L=41.14'
f	R=70'	L=31.97'
g	R=30'	L=13.70'
h	R=80'	L=50.96'

NOTE: This Map is prepared for the use of the Mono County Assessor, for assessment purposes only. It does not necessarily represent a survey of the premises. No liability is assumed as to the sufficiency or accuracy of the data delineated hereon.

INCORPORATED AREA
Book 22, Page 40
Mono County Assessor's Map

Assessor's Parcel Numbers Shown in Circles.
Assessor's Block Numbers Shown in Ellipses.

Created By:	P. Eilertsen	Created On:	
File Name:	Bk22Pg40	Revised On:	04-19-2010