POR. N1/2 S1/2 SEC. 3, T.4S., R.27E., M.D.B.&M.

Tax Rate Area
10-01

MAMMOTH HIGHLANDS SUBDIVISION
R.M. Bk. 4, Pg. 39A & B

1" = 60'

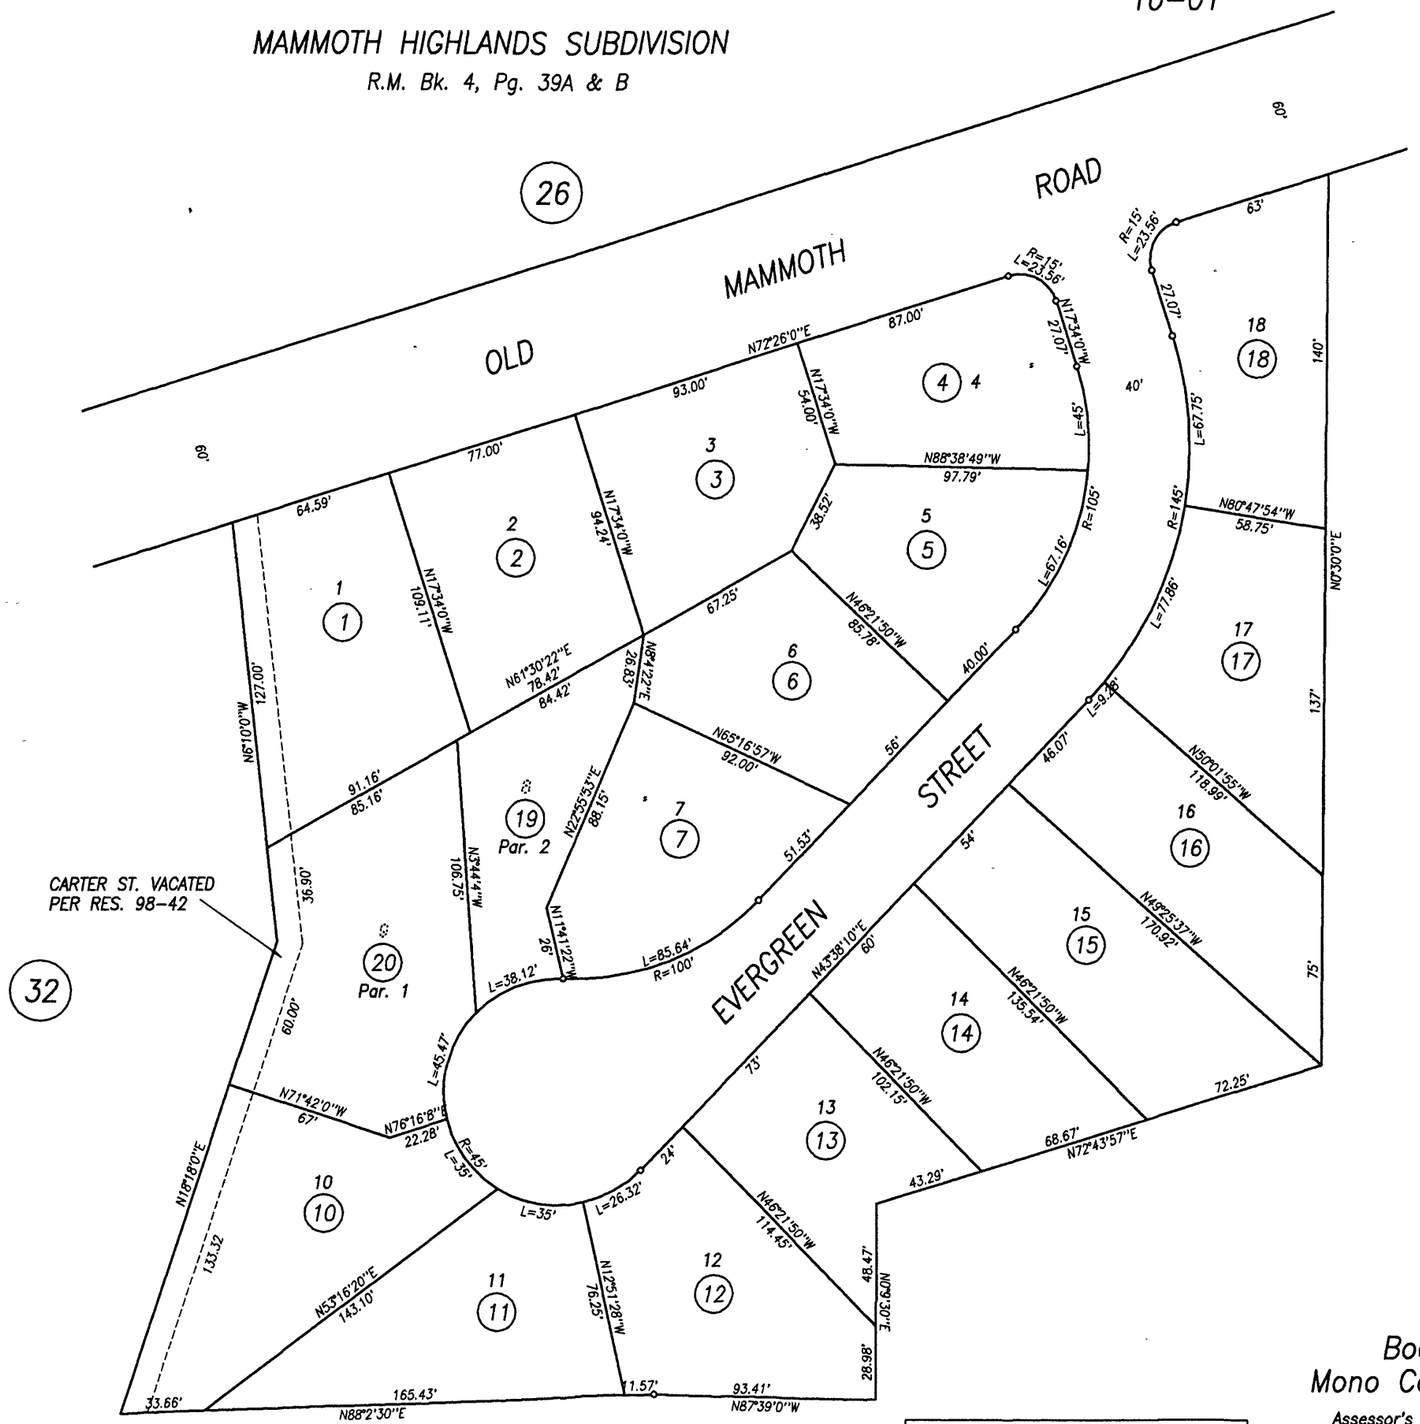

R.S. 36-56, Vol.2, Pg. 47 (22-470-19 & 20)

Note: this map is prepared for the use of the Mono County Assessor, for assessment purposes only. It does not necessarily represent a survey of the premises. No liability is assumed as to the sufficiency or accuracy of the data drawn hereon.

Book 22, Page 47
Mono County Assessor's Map

Assessor's Parcel Numbers Shown in Circles.
Assessor's Block Numbers Shown in Ellipses.

Created By:	P. Eilertsen	Created On:	12-5-2006
File Name:	Bk22Pg47	Revised On:	12-5-2006