POR. T.2S., R.31E., M.D.B.&M. (07)

Tax Rate Area
51-04 51-05 51-23

24-24

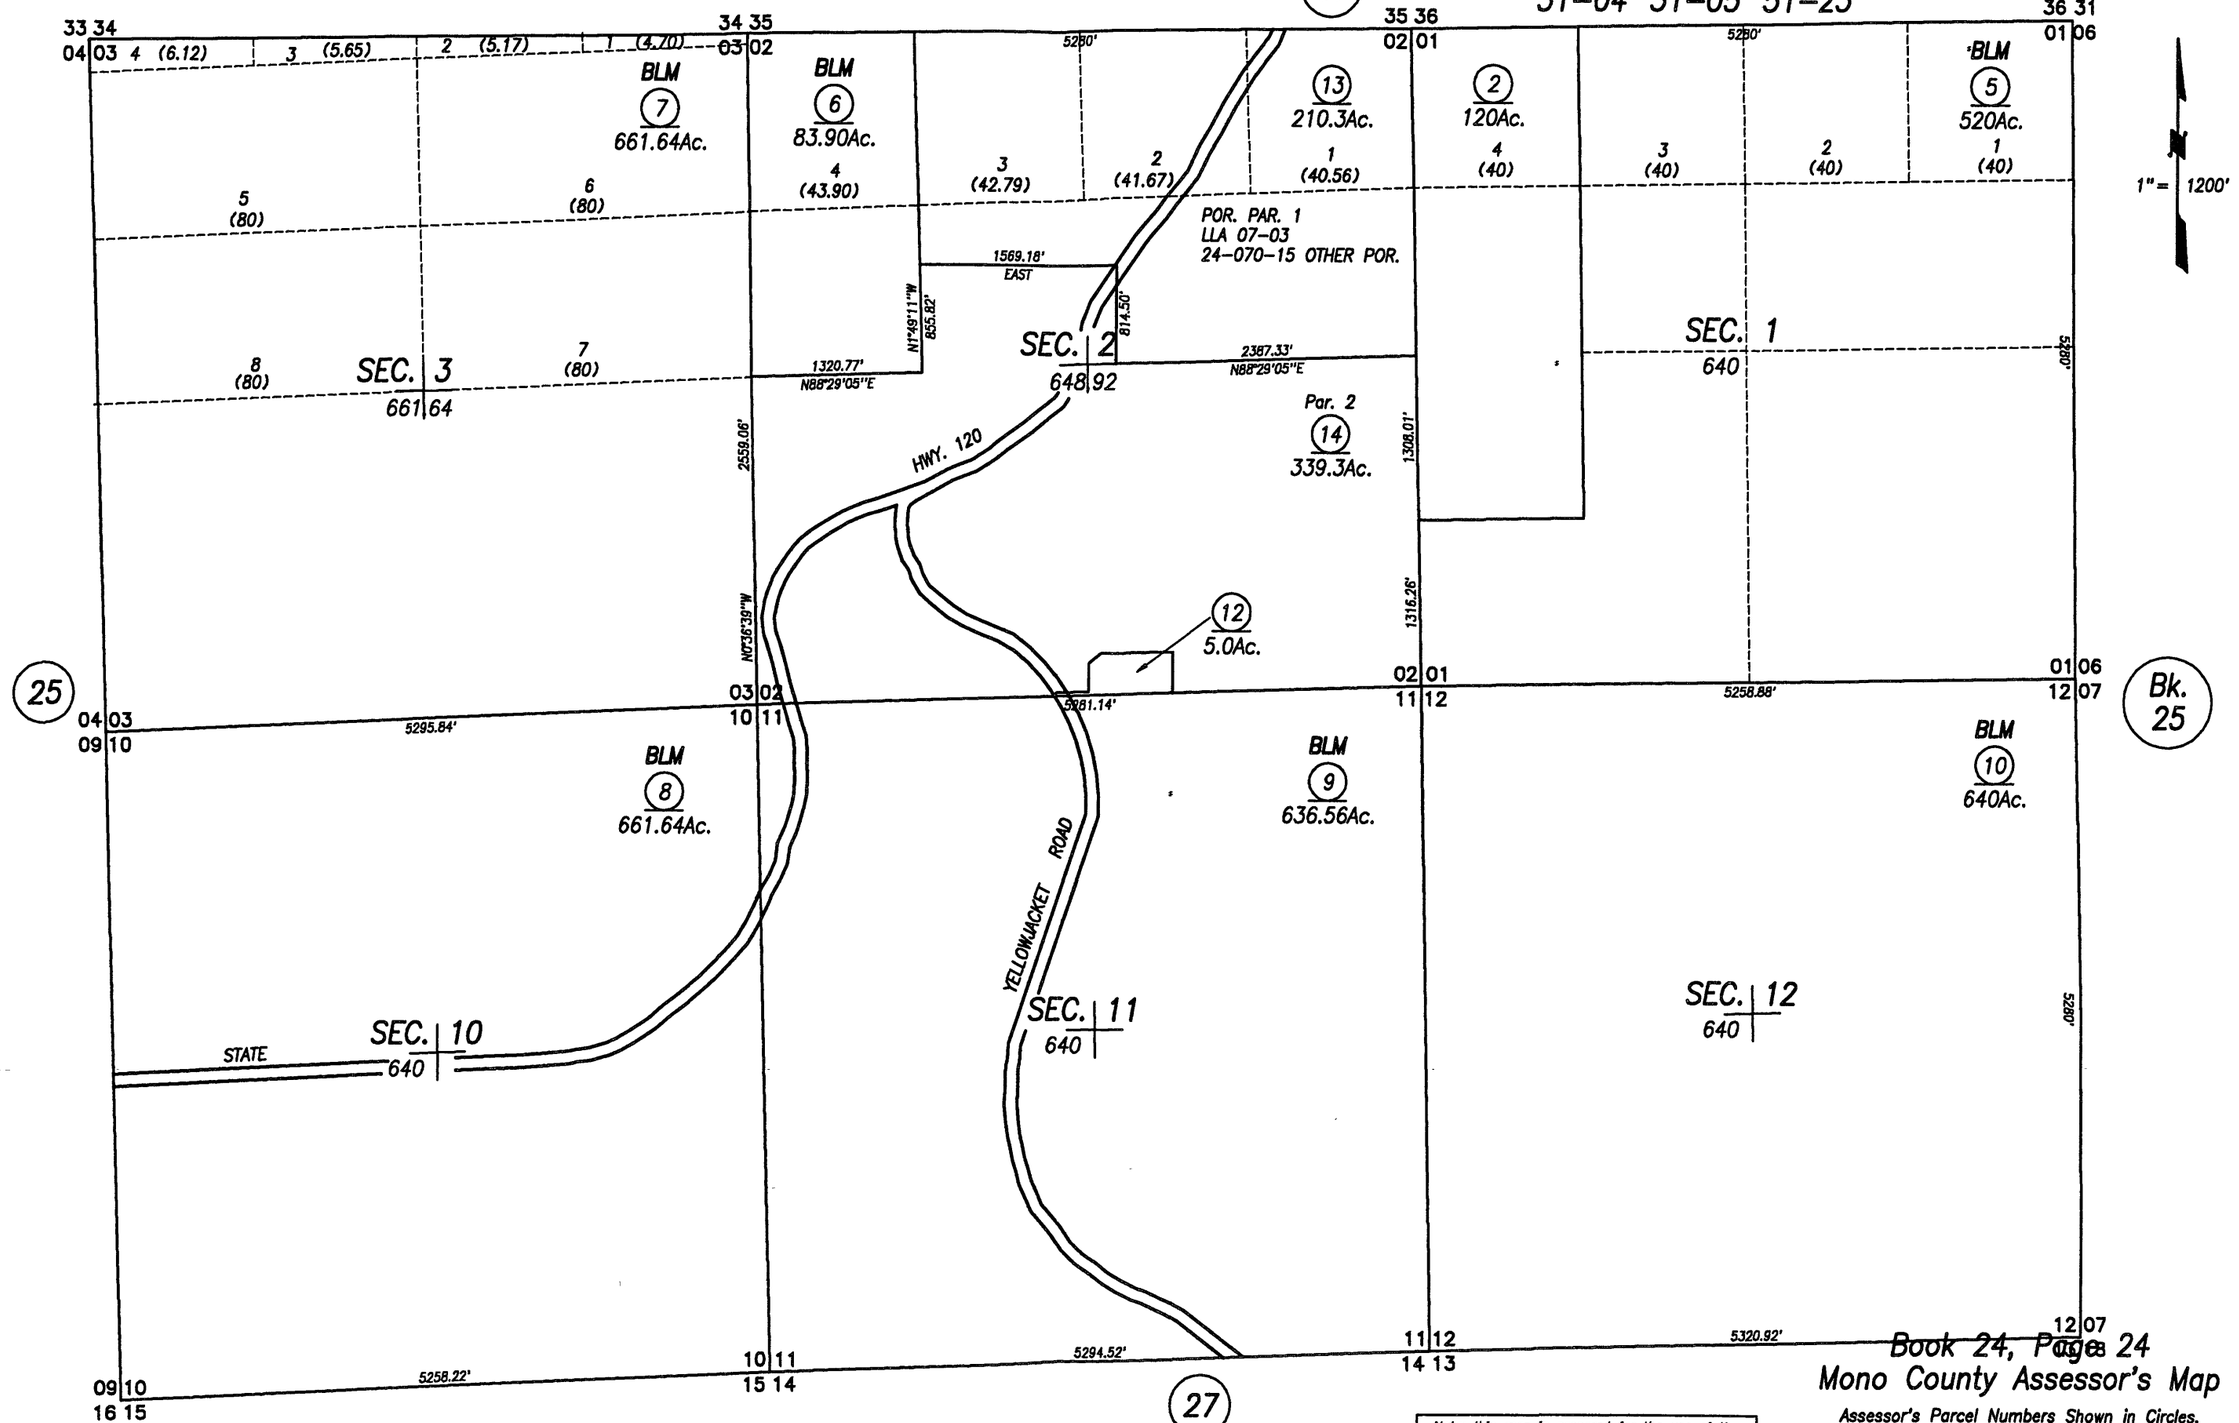

LLA 06-04, DOC.2007000031 (24-240-11 & 12)
LLA 07-03, DOC.2007006819 (24-240-13 & 14)

Note: this map is prepared for the use of the Mono County Assessor, for assessment purposes only. It does not necessarily represent a survey of the premises. No liability is assumed as to the sufficiency or accuracy of the data drawn hereon.

Book 24, Page 24
Mono County Assessor's Map

Assessor's Parcel Numbers Shown in Circles.
Assessor's Block Numbers Shown in Ellipses.

Created By:	P. Eilertsen	Created On:	3-20-2007
File Name:	Bk24Pg24	Revised On:	11-7-2007