Tax Area Code 10-06

31-17

1" = 100'

POR. S.E. $\frac{1}{4}$, N.E. $\frac{1}{4}$, SEC. 33,
T. 3 S., R. 27 E., M.D.B.&M.
MAMMOTH SLOPES UNIT NO. 4
R.M. Bk. 5 Pg. 111

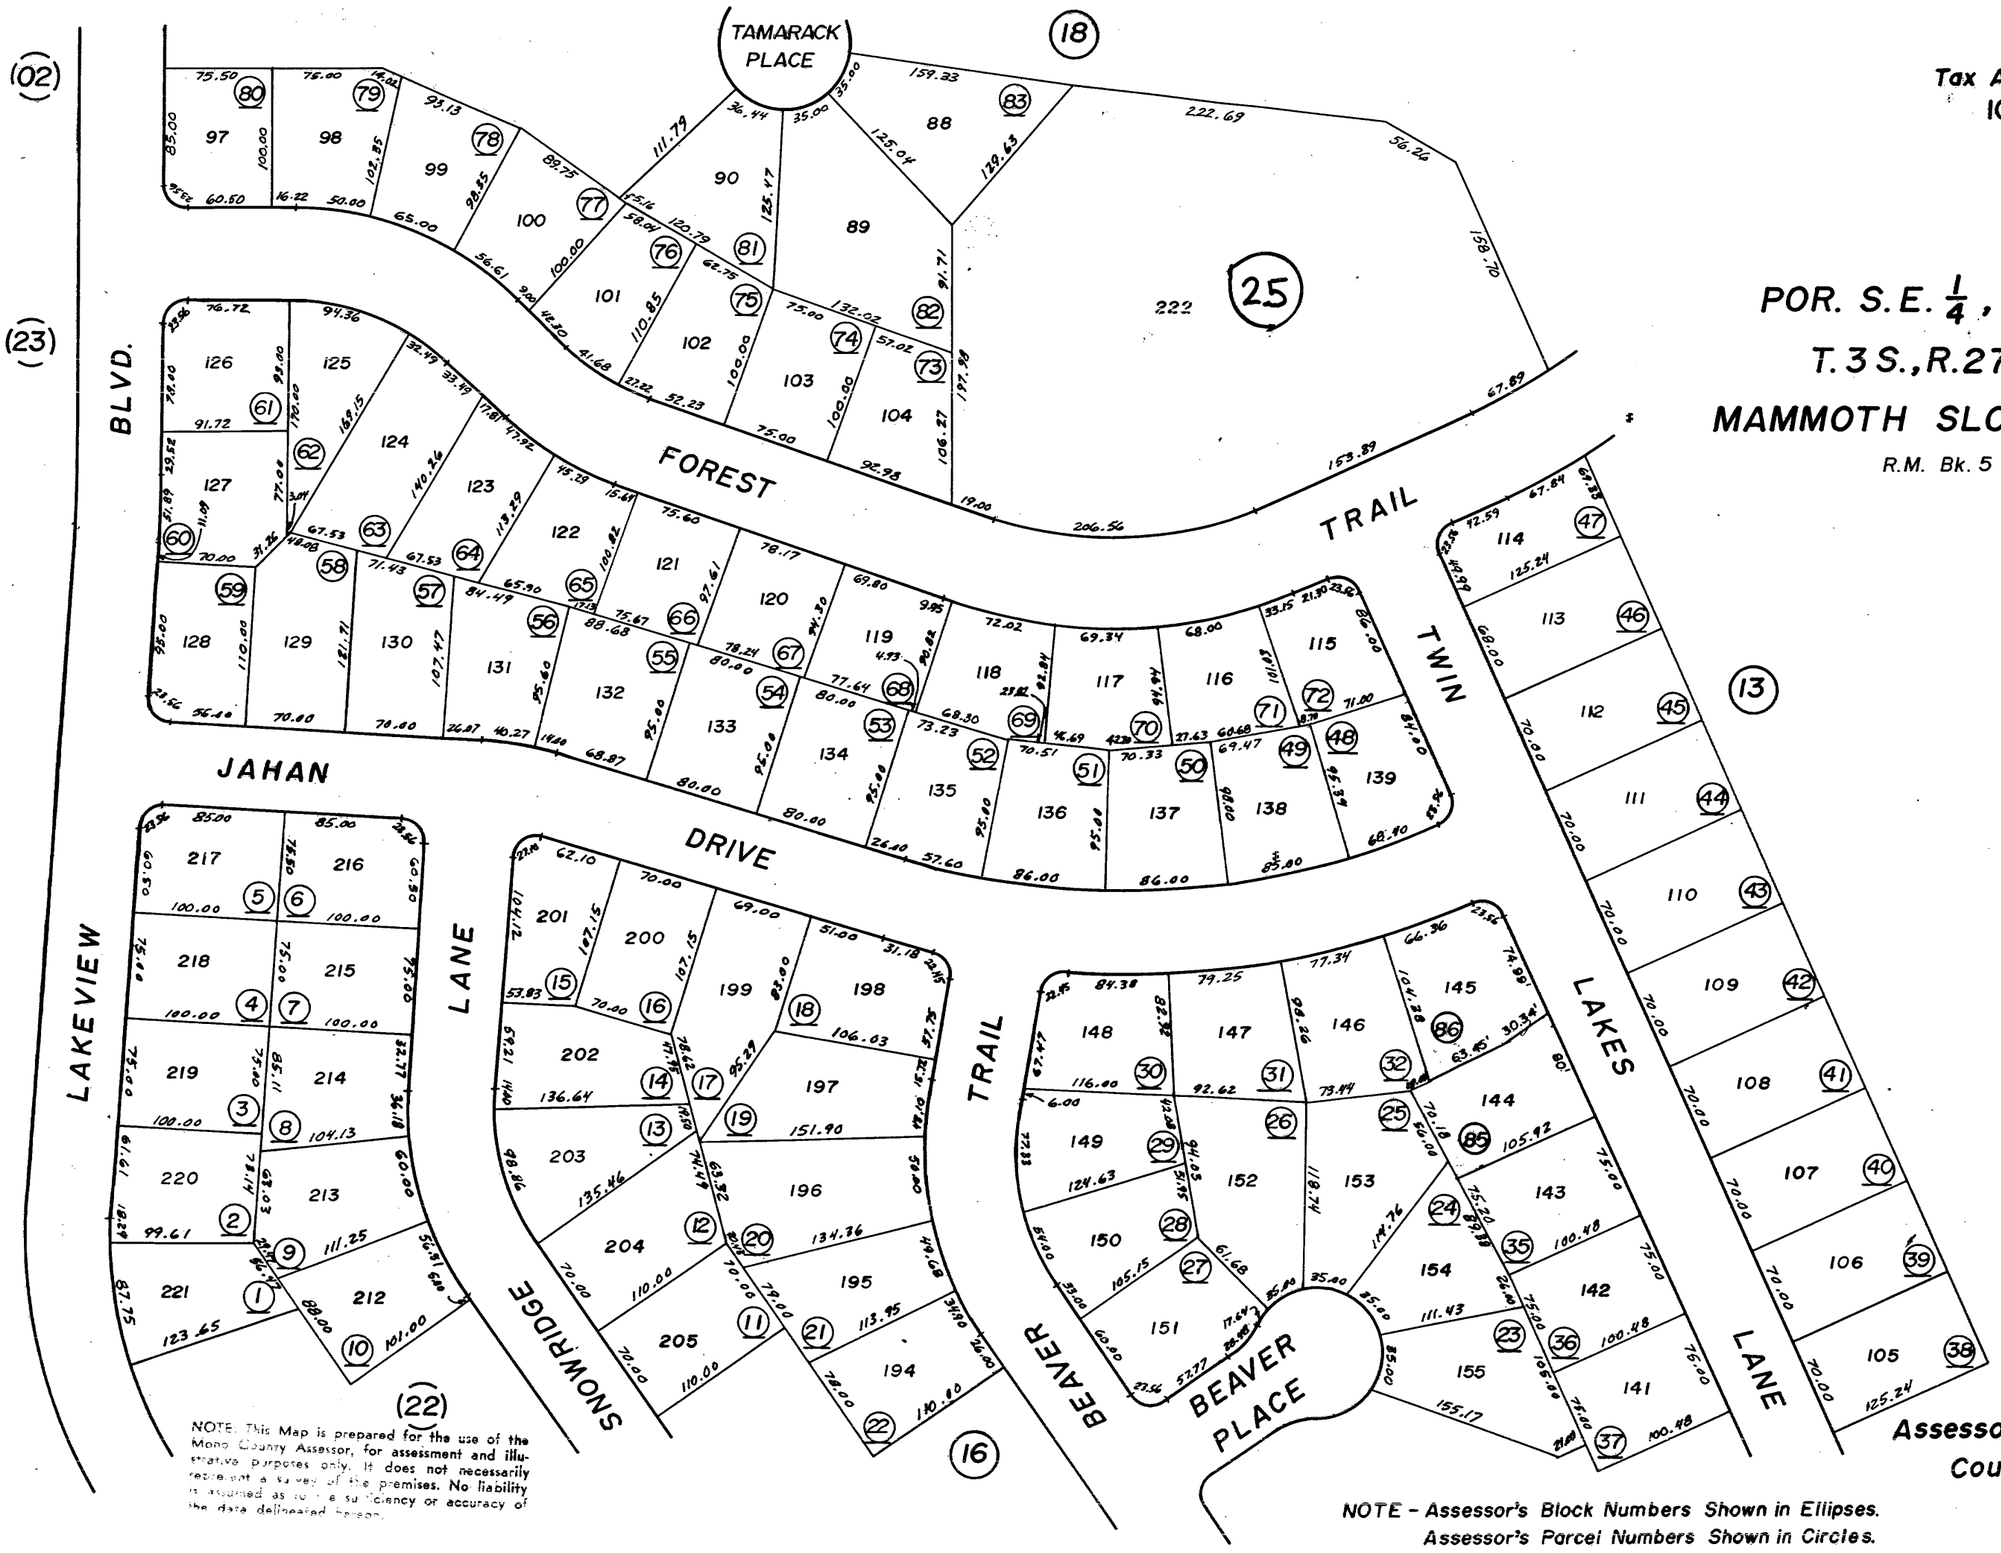

NOTE: This Map is prepared for the use of the Mono County Assessor, for assessment and illustrative purposes only. It does not necessarily represent a survey of the premises. No liability is assumed as to the sufficiency or accuracy of the data delineated hereon.

NOTE - Assessor's Block Numbers Shown in Ellipses.
Assessor's Parcel Numbers Shown in Circles.

Assessor's Map Bk. 31 - Pg. 17
County of Mono, Calif.

8/04