POR. S1/2 S1/2 SW1/4, SEC.34, T.3S., R.27E., M.D.B.&M.
POR. N1/2 N1/2 NW1/4, SEC.3, T.4S., R.27E., M.D.B.&M.

Tax Rate Area
10-06
10-08

32-04

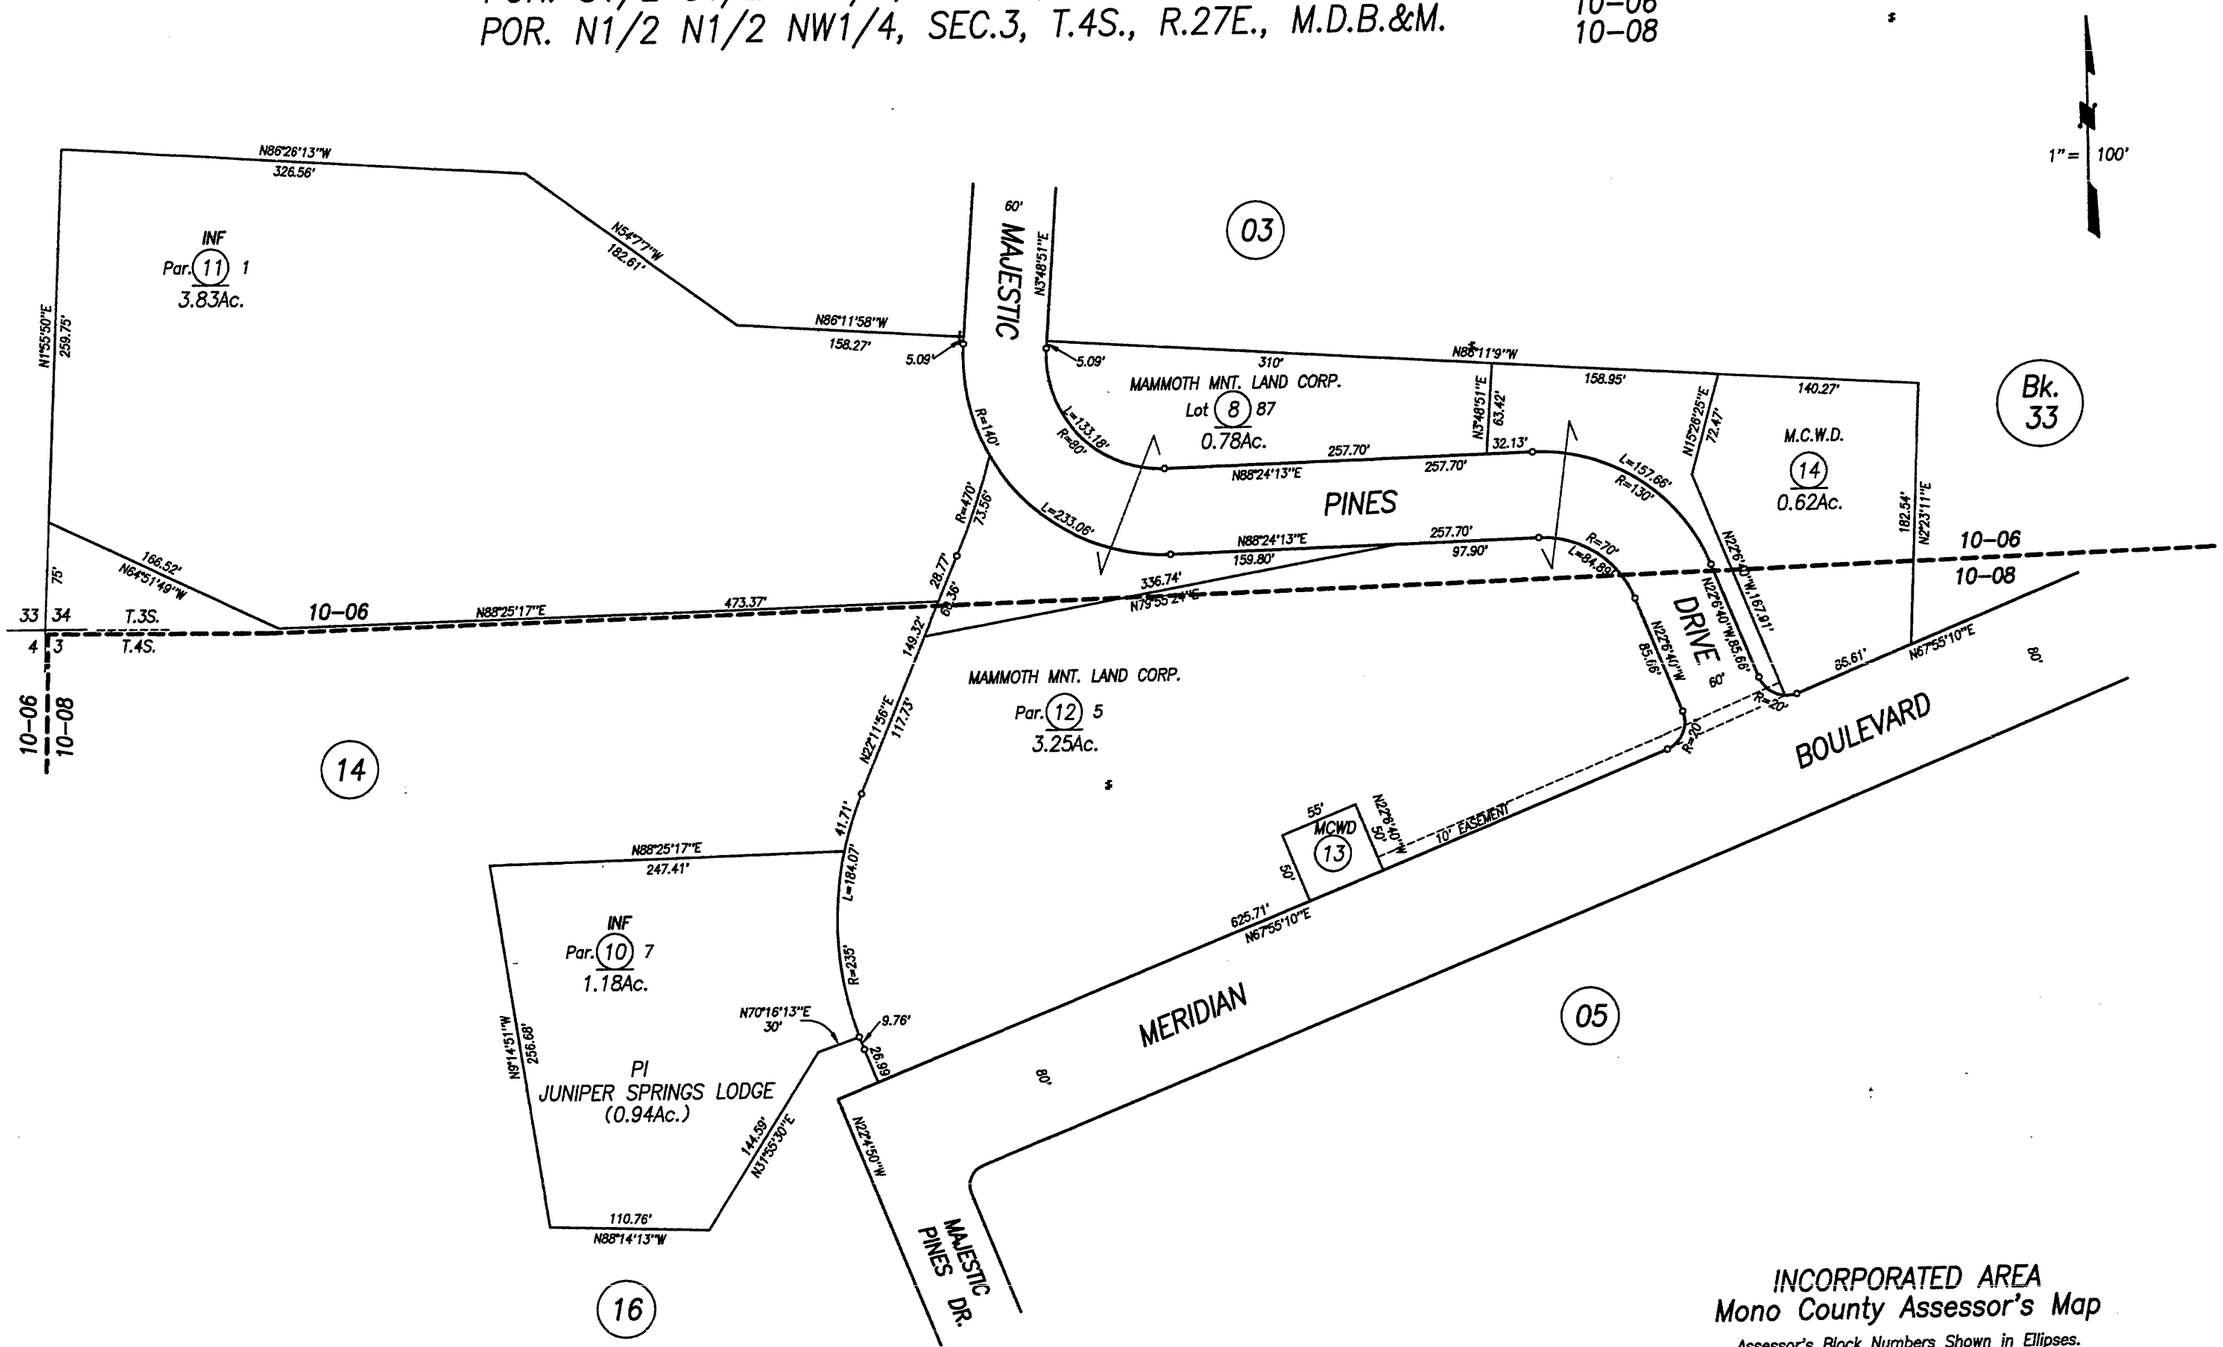

T.M.36-11, M.B.8-9, MAMMOTH VISTA UNIT NO.2 SUBDIVISION
T.M.36-146. M.B.10-11. JUNIPER RIDGE (PAR.1,5,7)

NOTE: This Map is prepared for the use of the Mono County Assessor, for assessment purposes only. It does not necessarily represent a survey of the premises. No liability is assumed as to the sufficiency or accuracy of the data delineated hereon.

INCORPORATED AREA
Mono County Assessor's Map

Assessor's Block Numbers Shown in Ellipses.
Assessor's Parcel Numbers Shown in Circles.

REDRAWN	P. Eilertsen	REVISED	1-18-2005
FILE NAME	Bk32Pg04	Mono County Assessor's Office	