POR. N1/2 NW1/4, SEC. 3, T.4S., R.27E., M.D.B.&M.

Tax Rate Area
10-01
10-08

32-10

1" = 200'

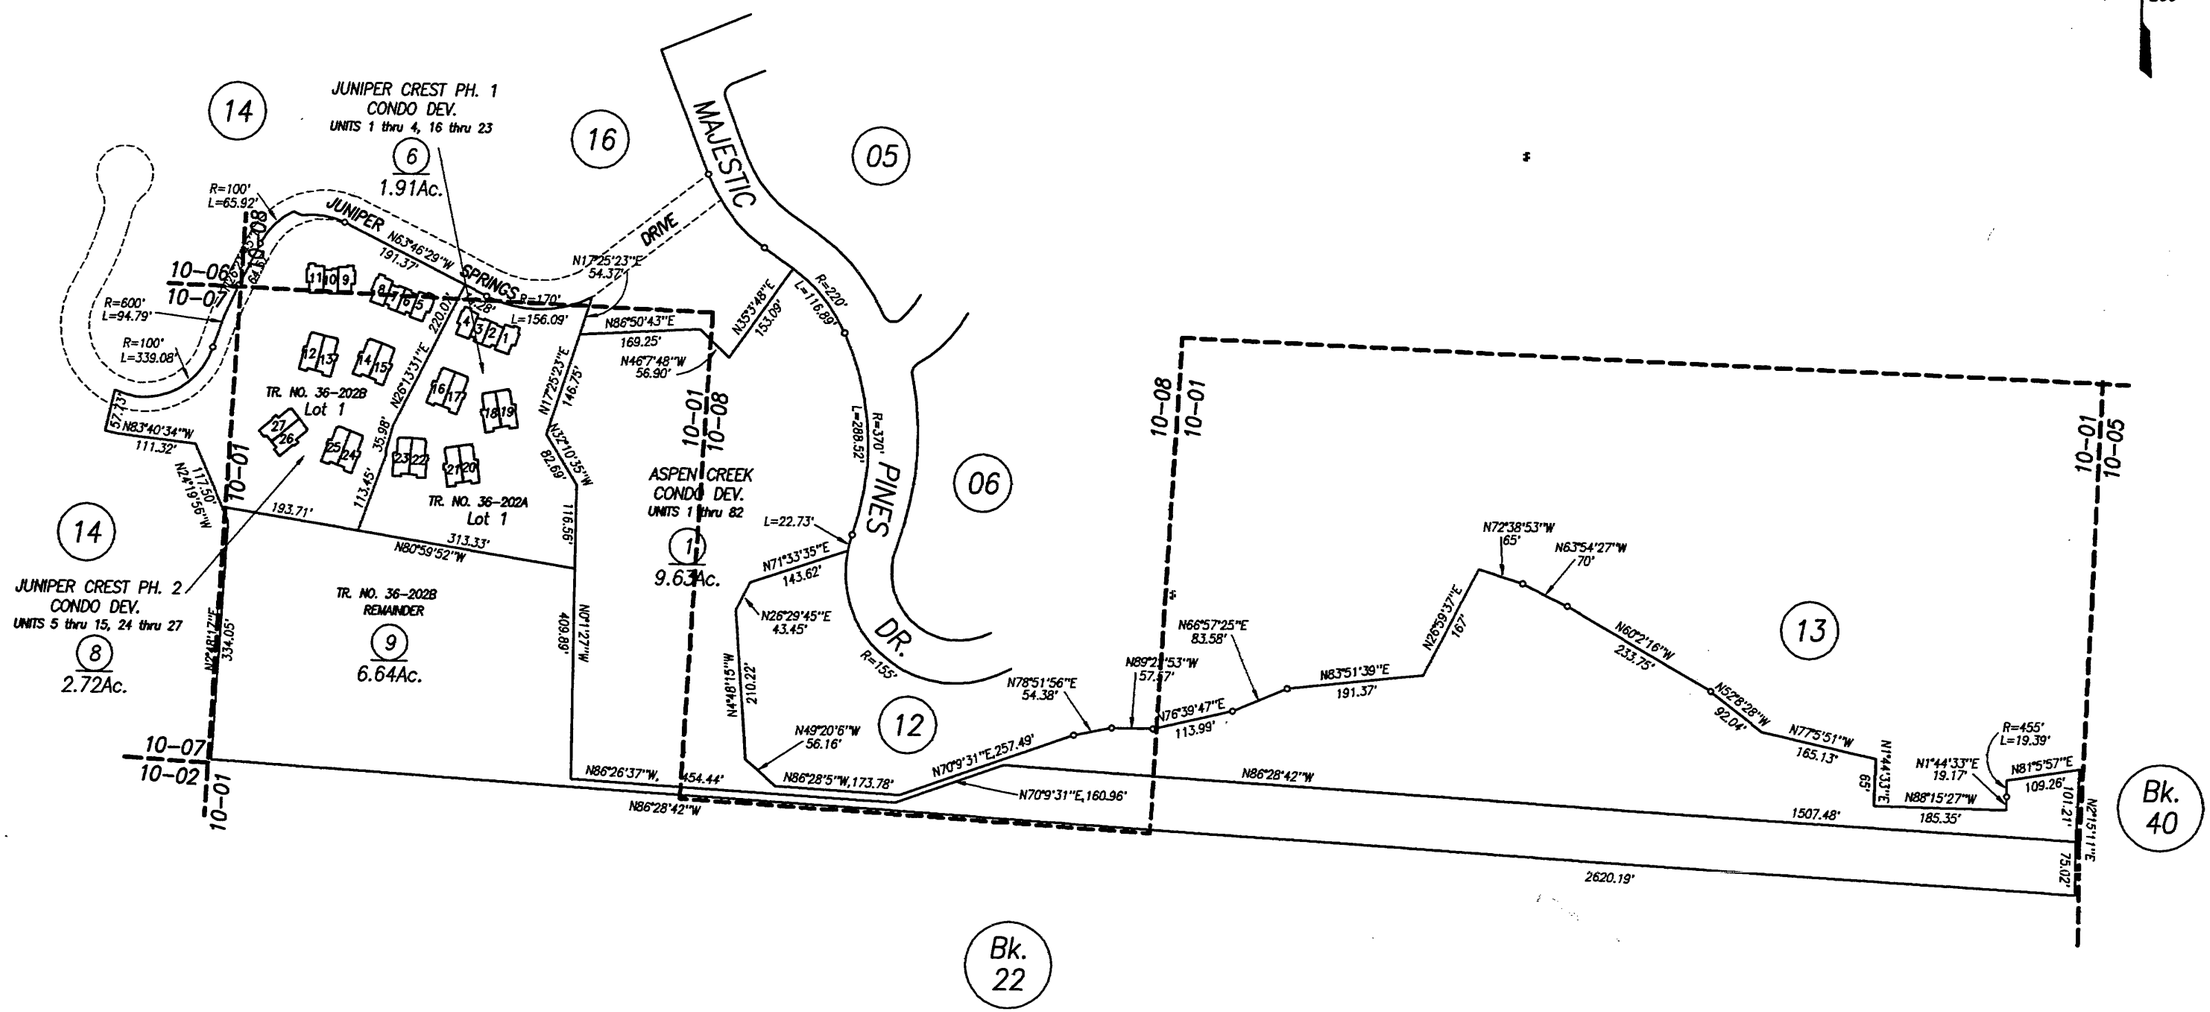

TR. NO. 36-84, M.B.9-10, ASPEN CREEK CONDOMINIUM DEV.
TR. NO. 36-181, M.B.10-40, JUNIPER SPRINGS
TR. NO. 36-202A, M.B.10-68, JUNIPER CREST PH. 1, CONDO PLAN BK. 2, PG. 43
TR. NO. 36-202B, M.B.10-75, JUNIPER CREST PH. 2, CONDO PLAN BK. 2, PG. 52

Note: this map is prepared for the use of the Mono County Assessor, for assessment purposes only. It does not necessarily represent a survey of the premises. No liability is assumed as to the sufficiency or accuracy of the data drawn hereon.

INCORPORATED AREA
Book 32, Page 10
Mono County Assessor's Map

Assessor's Parcel Numbers Shown in Circles.
Assessor's Block Numbers Shown in Ellipses.

Created By:	P. Eilertsen	Created On:	
File Name:	Bk32Pg10	Revised On:	08-17-2004