POR. SE1/4 SEC. 34, T.3S., R.27E., M.D.B.&M.

Tax Rate Area
10-06

33-35

1" = 100'

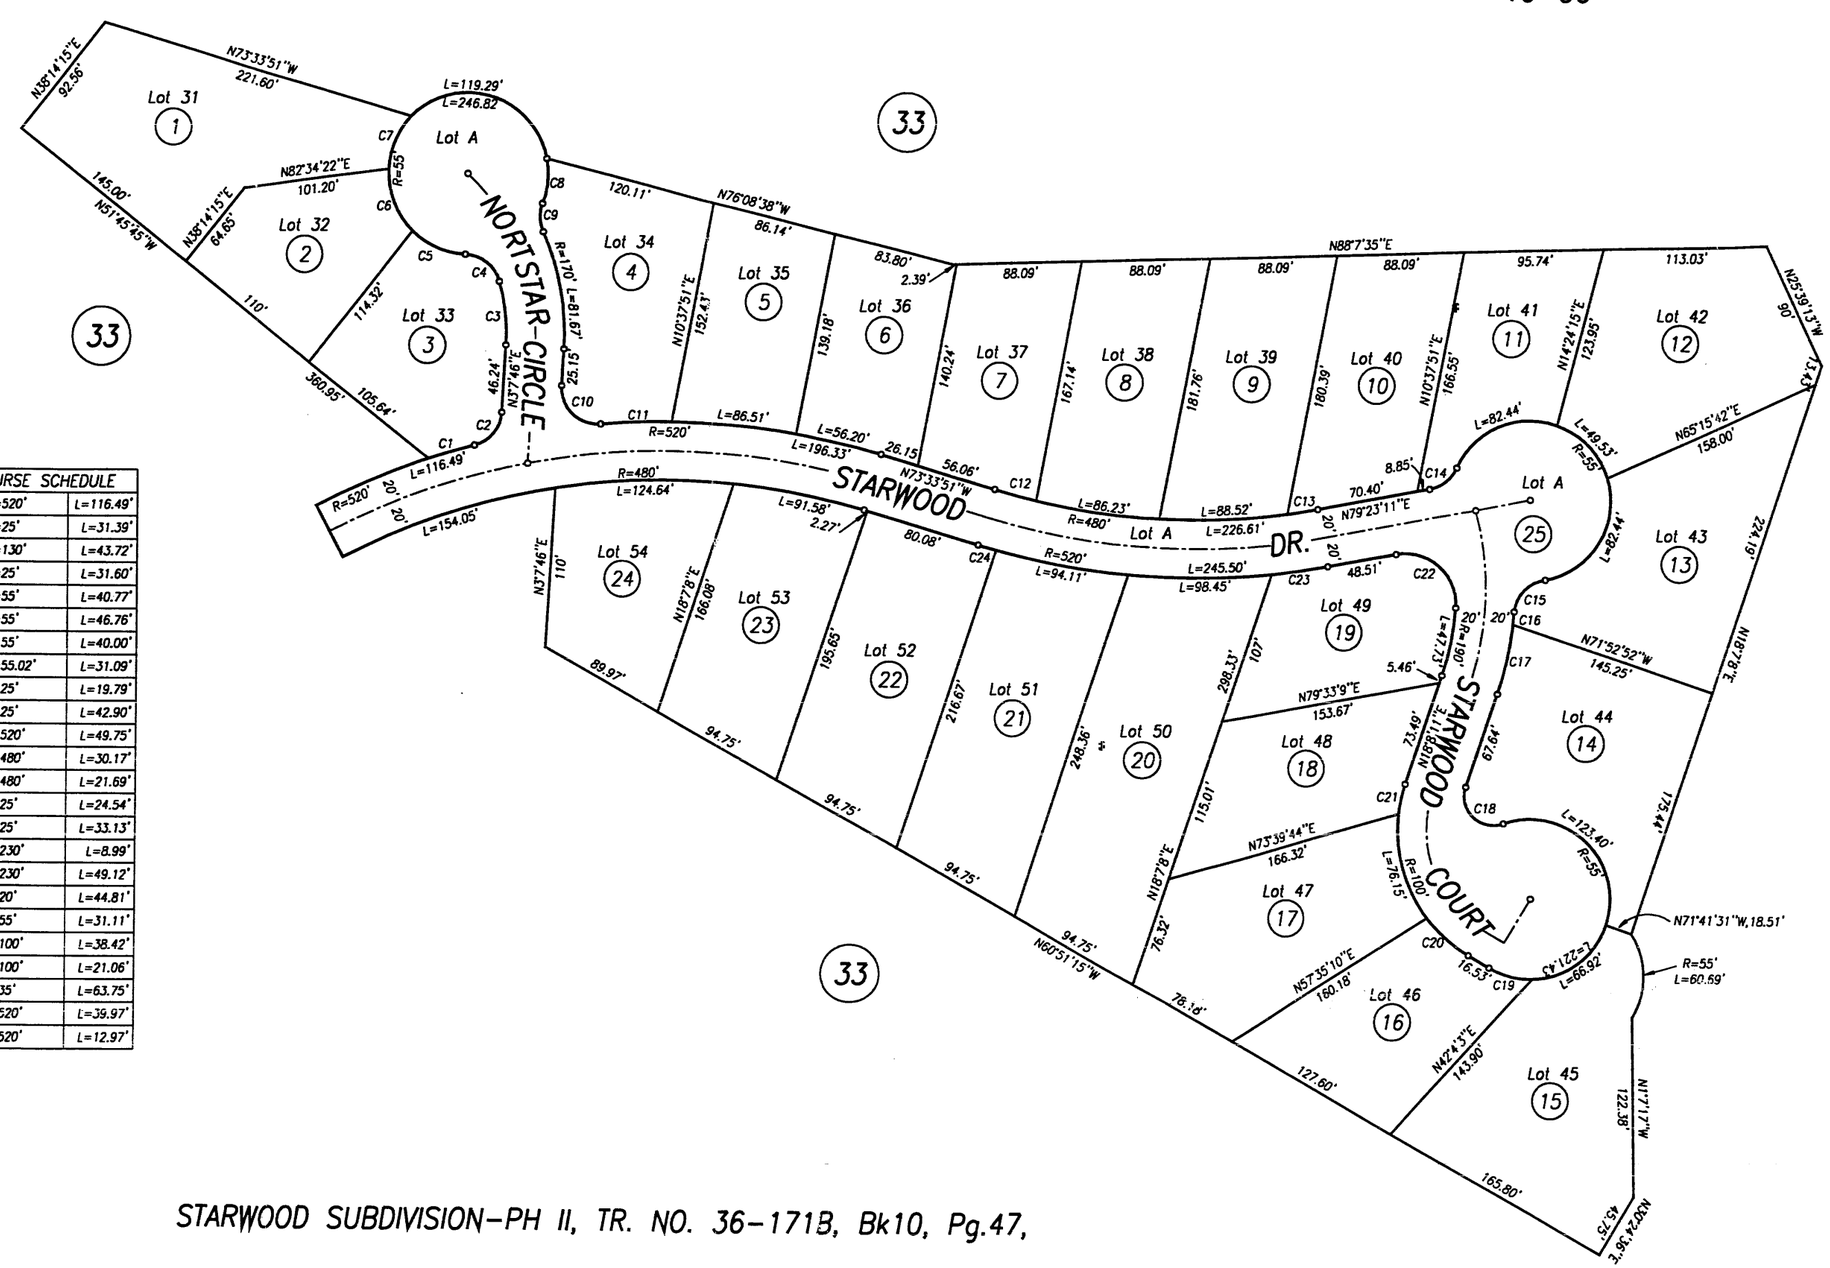

COURSE SCHEDULE		
C1	R=520'	L=116.49'
C2	R=25'	L=31.39'
C3	R=130'	L=43.72'
C4	R=25'	L=31.60'
C5	R=55'	L=40.77'
C6	R=55'	L=46.76'
C7	R=55'	L=40.00'
C8	R=55.02'	L=31.09'
C9	R=25'	L=19.79'
C10	R=25'	L=42.90'
C11	R=520'	L=49.75'
C12	R=480'	L=30.17'
C13	R=480'	L=21.69'
C14	R=25'	L=24.54'
C15	R=25'	L=33.13'
C16	R=230'	L=8.99'
C17	R=230'	L=49.12'
C18	R=20'	L=44.81'
C19	R=55'	L=31.11'
C20	R=100'	L=38.42'
C21	R=100'	L=21.06'
C22	R=35'	L=63.75'
C23	R=520'	L=39.97'
C24	R=520'	L=12.97'

STARWOOD SUBDIVISION-PH II, TR. NO. 36-171B, Bk10, Pg.47,

Note: This Map is prepared for the use of the Mono County Assessor, for assessment purposes only. It does not necesserily represent a survey of the premises. No liability is assumed as to the sufficiency or accuracy of the data delineated hereon.

INCORPORATED AREA
Mono County Assessor's Map

Assessor's Block Numbers Shown in Ellipses.
Assessor's Parcel Numbers Shown in Circles.

REDRAWN	P. Eilertsen	REVISED	8-13-99
FILE NAME	Bk33Pg35	Mono County Assessor's Office	