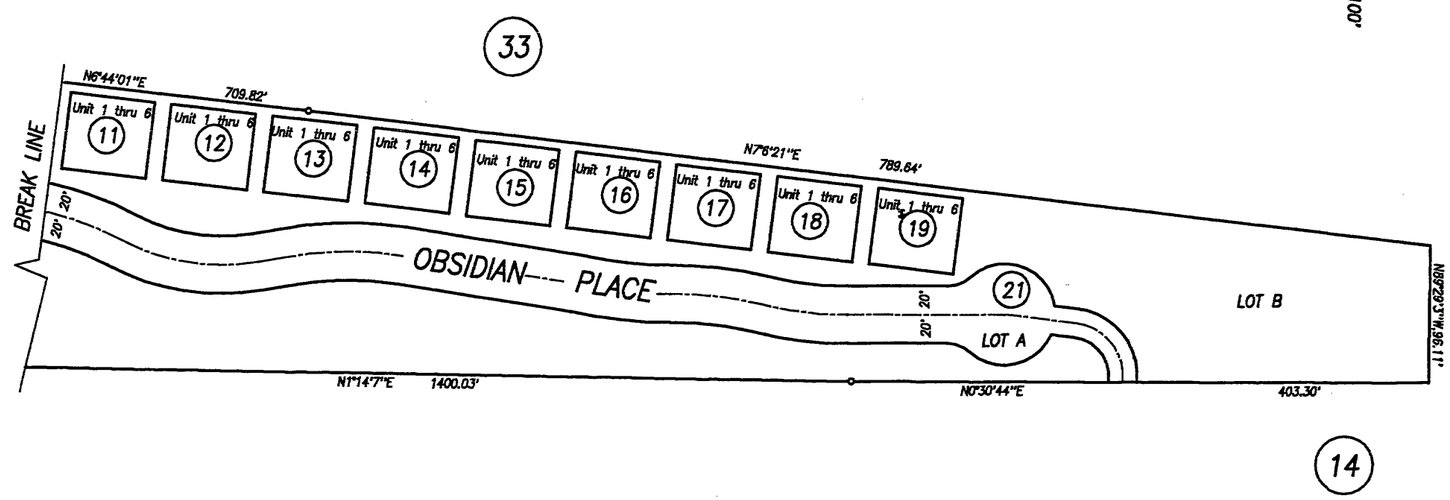

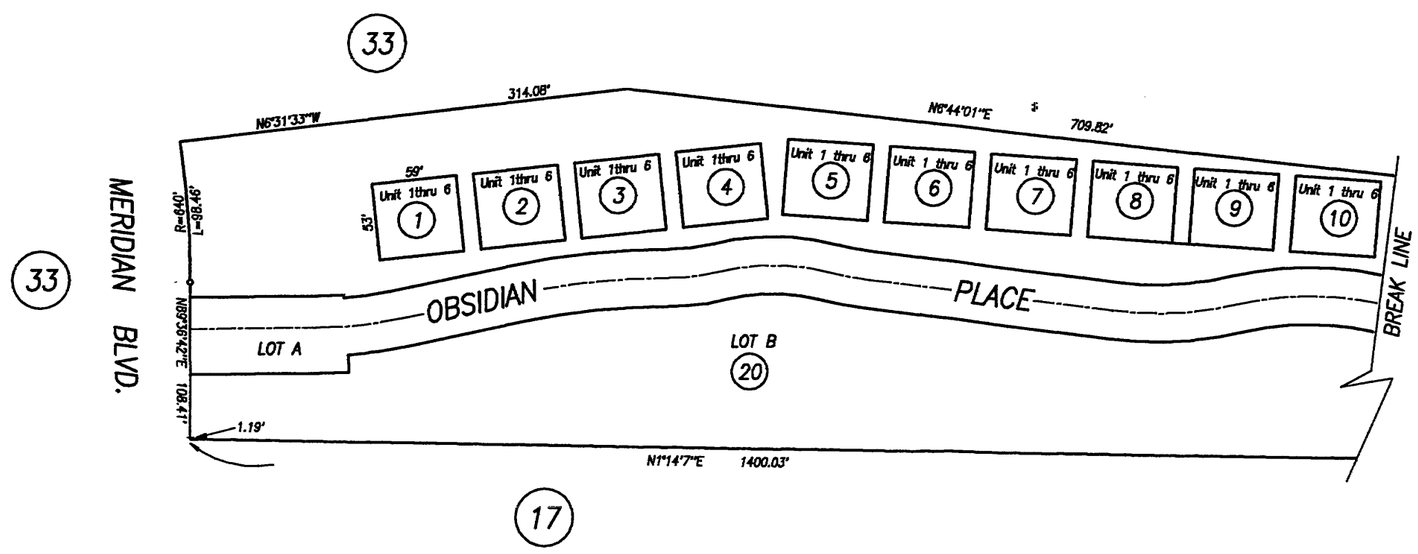

EACH UNIT HAS 6 FRACTIONAL SHARES NUMBERED -01 thru -06. (IE 33-370-01-0000-01 thru 06)

TALLUS SUBDIVISION (PUD), TR. NO. 36-216, Bk.10, Pg.86

Note: this map is prepared for the use of the Mono County Assessor, for assessment purposes only. It does not necessarily represent a survey of the premises. No liability is assumed as to the sufficiency or accuracy of the data drawn hereon.

INCORPORATED AREA
Book 33, Page 37
Mono County Assessor's Map

Assessor's Parcel Numbers Shown in Circles.
Assessor's Block Numbers Shown in Ellipses.

Created By:	P. Eilertsen	Created On:	5-5-2005
File Name:	Bk33Pg37	Revised On:	5-5-2005