# SUBDIVIDED LAND & A POR. S1/2 SW1/4 SW1/4 SEC.35, T.3S., R.27E., M.D.B.& M.

Tax Area Code
10-17

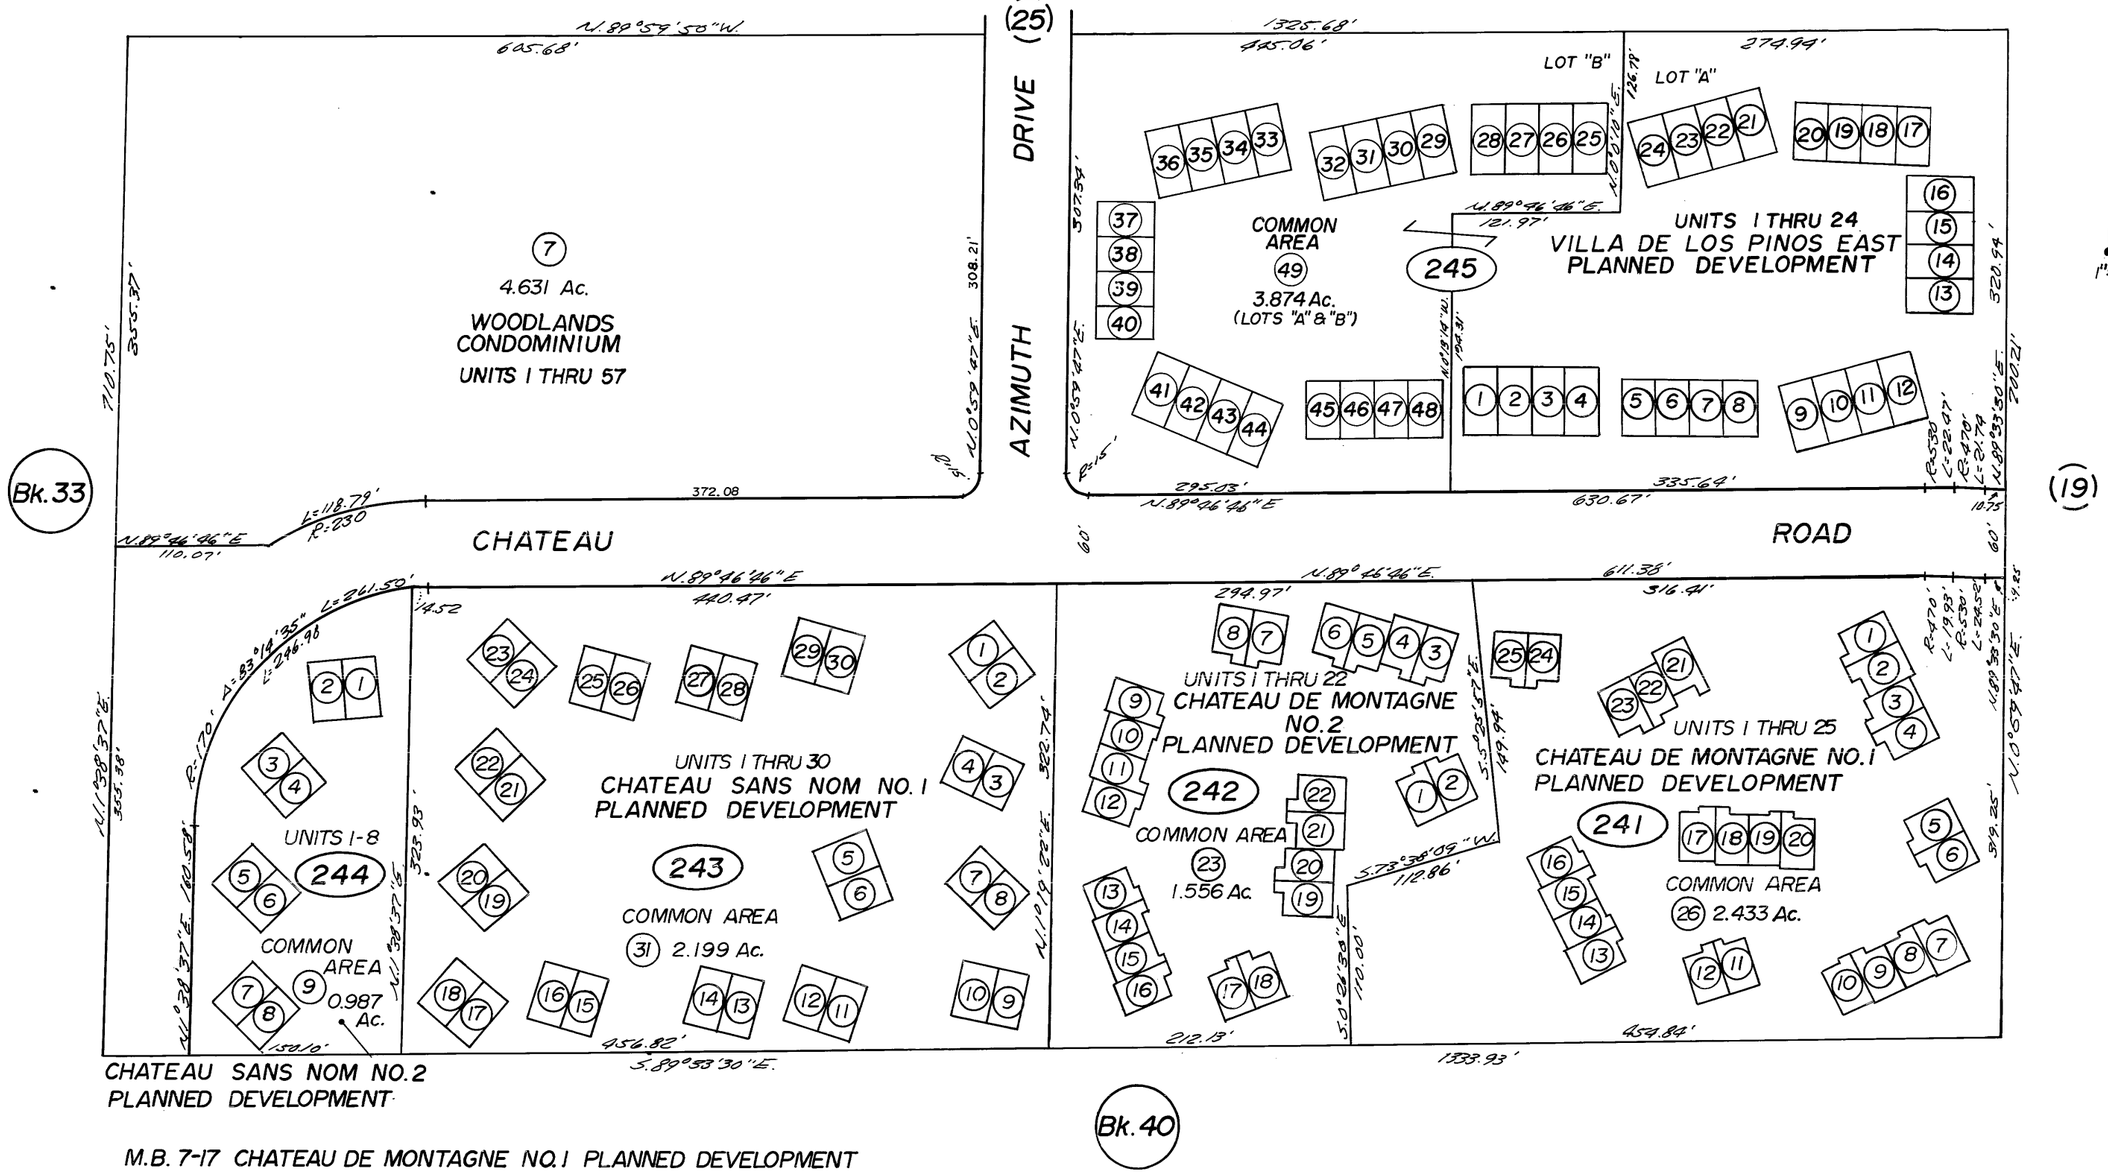


M.B. 7-17 CHATEAU DE MONTAGNE NO.1 PLANNED DEVELOPMENT

M.B. 7-65 CHATEAU DE MONTAGNE NO.2 PLANNED DEVELOPMENT TR.36-21

M.B. 8-16 CHATEAU SANS NOM NO. 1 PLANNED DEVELOPMENT TR.36-44

M.B. 8-19 VILLA DE LOS PINOS EAST PLANNED DEVELOPMENT TR.36-47

M.B. 8-29 CHATEAU SANS NOM NO. 2 PLANNED DEVELOPMENT TR.36-70

M.B. 9-43 WOODLANDS CONDOMINIUM TR.36-124

**Assessor's Map Bk. 35 – Pg. 24**
**County of Mono, Calif.**

NOTE – Assessor's Block Numbers Shown in Ellipses.
Assessor's Parcel Numbers Shown in Circles.

M.S.