N1/2 SW1/4 SW1/4 SEC.35, T.3S., R.27E., M.D.B.& M.

Tax Area Code
10-17

35-25

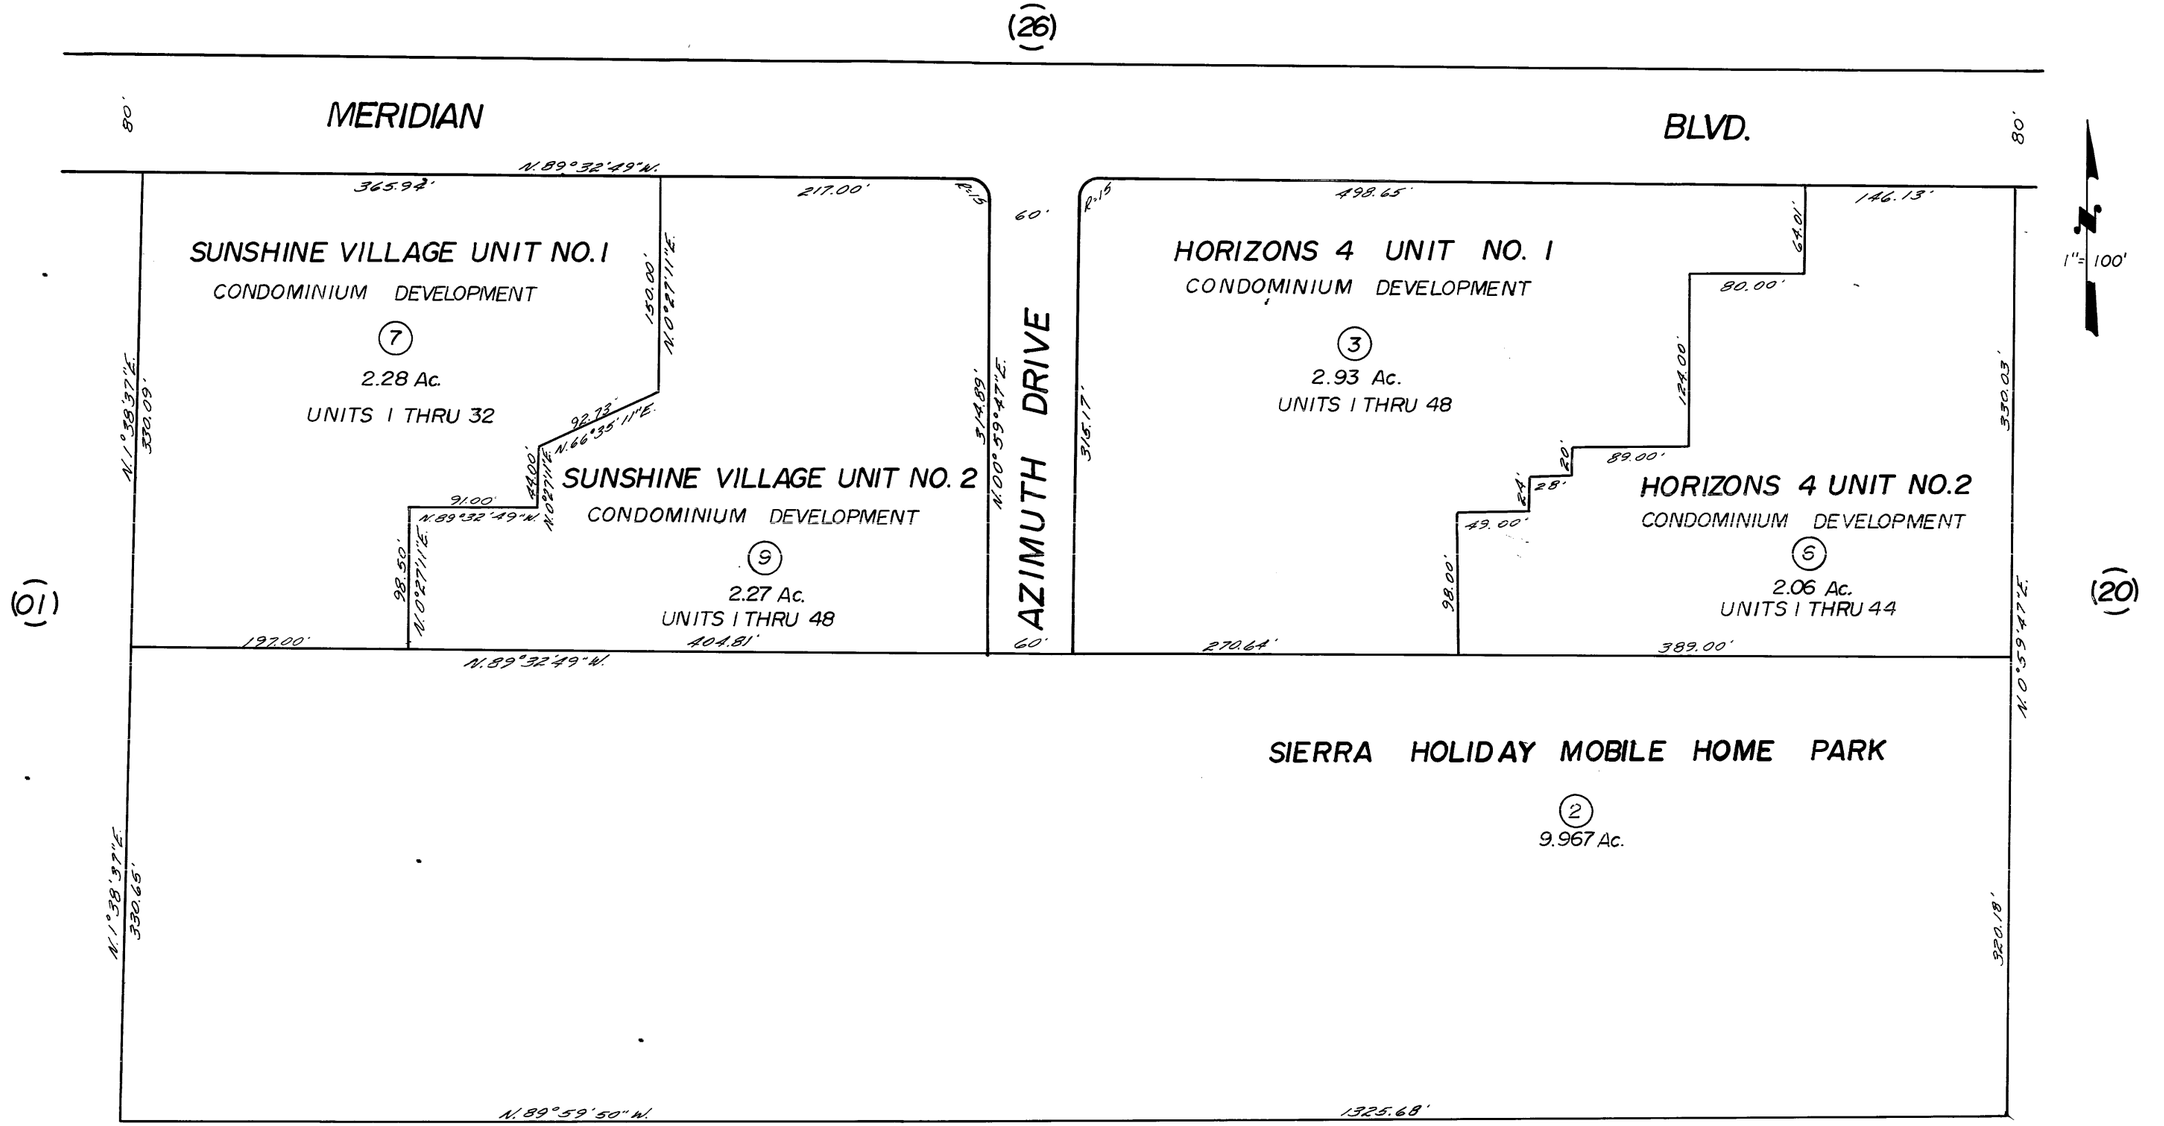

M.B. 8-7 HORIZONS 4 UNIT NO.1 COND. DEV. TR. 36-42
M.B. 8-23 HORIZONS 4 UNIT NO.2 COND. DEV. TR. 36-64
M.B. 8-24 SUNSHINE VILLAGE UNIT NO.1 COND. DEV. TR. 36-65
M.B. 8-27 SUNSHINE VILLAGE UNIT NO.2 COND. DEV. TR. 36-66

(24)

Assessor's Map Bk. 35 - Pg. 25
County of Mono, Calif.

NOTE - Assessor's Block Numbers Shown in Ellipses.
Assessor's Parcel Numbers Shown in Circles.

2/76