NE1/4 SEC.3, POR. NW1/4 SEC. 2, T.4S., R.27E., M.D.B.&M.
POR.NW1/4 SE1/4 SEC.3, T.4S., R.27E., M.D.B.&M.

Tax Rate Area
10–05
10–06

40–04

1" = 400'

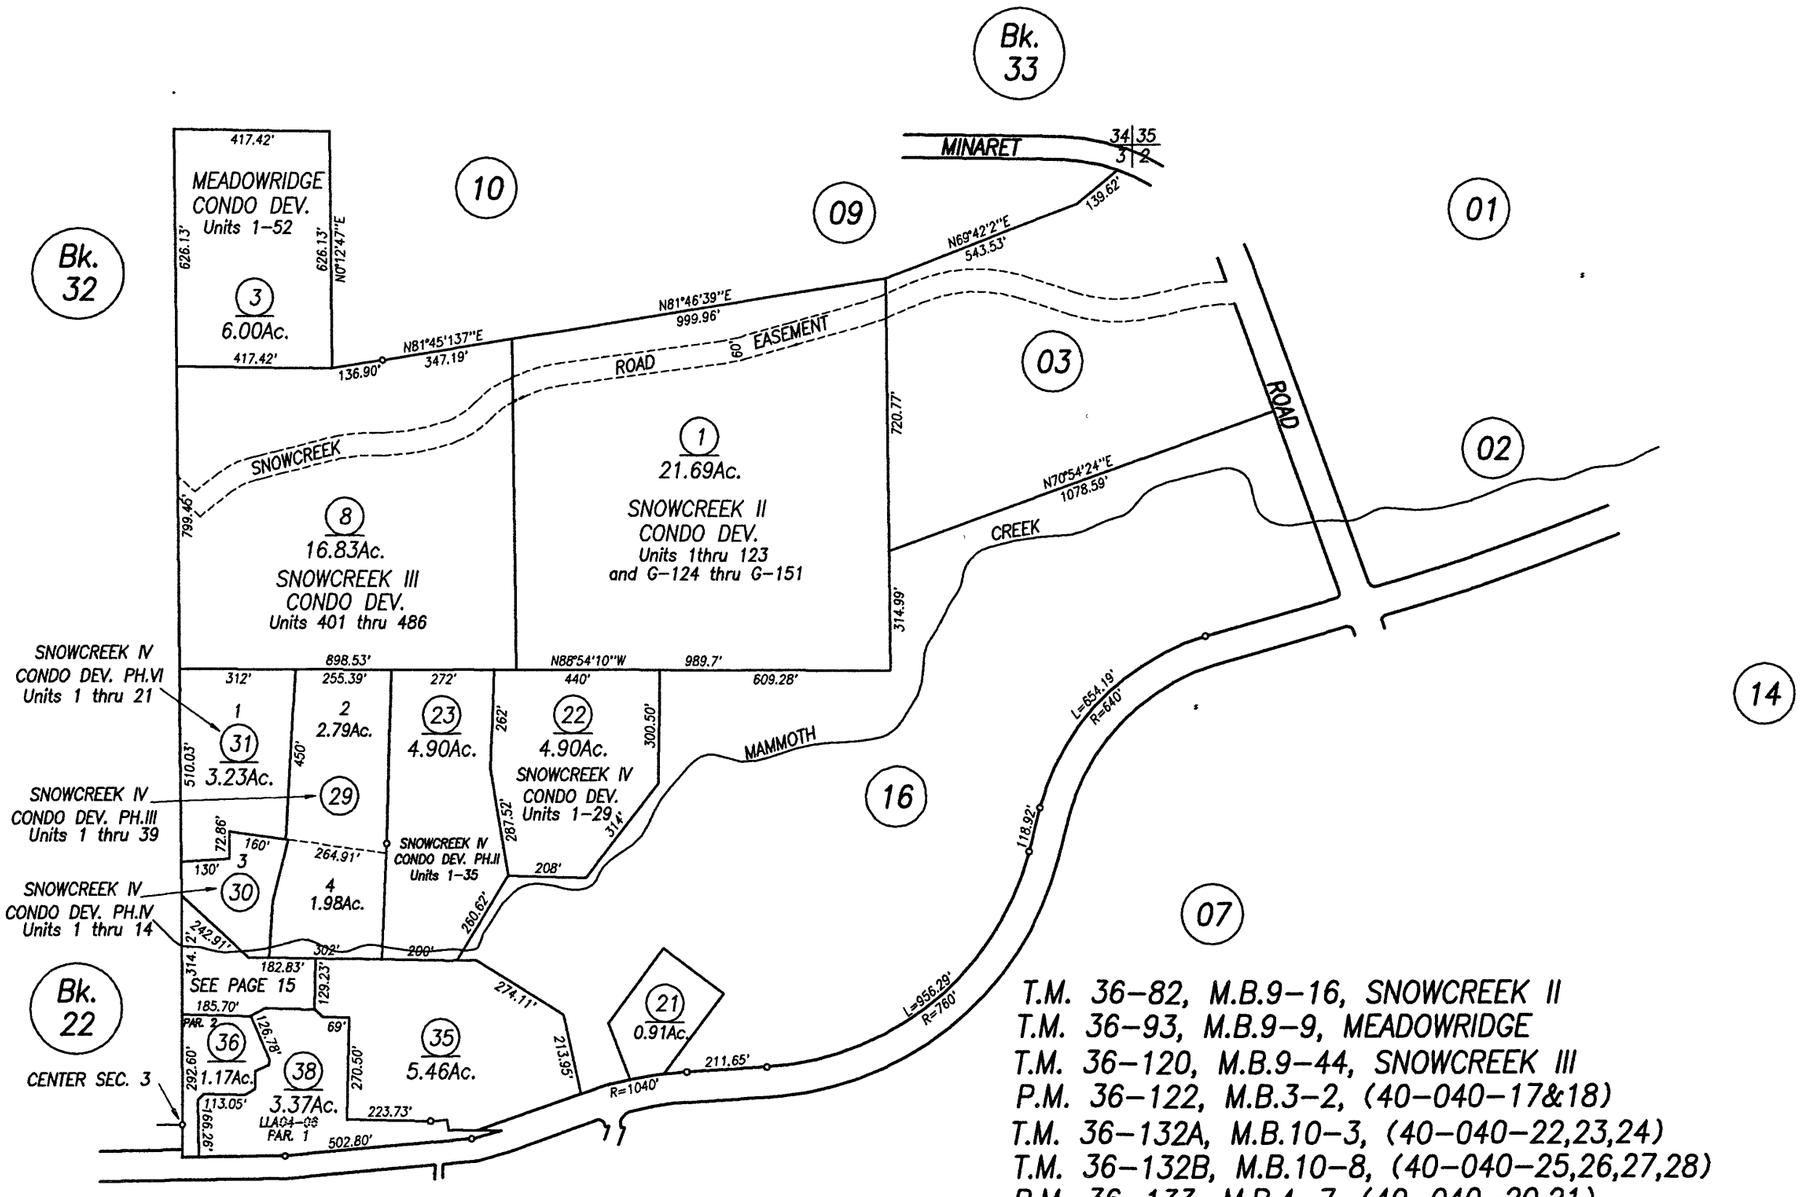

T.M. 36–82, M.B.9–16, SNOWCREEK II
T.M. 36–93, M.B.9–9, MEADOWRIDGE
T.M. 36–120, M.B.9–44, SNOWCREEK III
P.M. 36–122, M.B.3–2, (40–040–17&18)
T.M. 36–132A, M.B.10–3, (40–040–22,23,24)
T.M. 36–132B, M.B.10–8, (40–040–25,26,27,28)
P.M. 36–133, M.B.4–7, (40–040–20,21)
T.M. 36–134, M.B.9–56

C.P. 36–132A, M.B.2–1, SNOWCREEK IV
C.P. 36–132A, M.B.2–2, (40–040–23–0001 thru 0035)
C.P.M.B. 2–4, SNOWCREEK IV, PH.3, (40–040–29–0001 thru 0039)
C.P.M.B. 2–5, SNOWCREEK IV, PH.4, (40–040–30–0001 thru 0014)
C.P.M.B. 2–7, SNOWCREEK IV, PH.5, (40–040–31–0001 thru 0021)

Note: this map is prepared for the use of the Mono County Assessor, for assessment purposes only. It does not necessarily represent a survey of the premises. No liability is assumed as to the sufficiency or accuracy of the data drawn hereon.

Book 40, Page 04
Mono County Assessor's Map

Assessor's Parcel Numbers Shown in Circles.
Assessor's Block Numbers Shown in Ellipses.

Created By:	P. Eilertsen	Created On:	1–27–2004
File Name:	Bk40,Pg04	Revised On:	9–18–2007