POR. SE1/4 SE1/4 SEC. 26, T.4S., R.29E., M.D.B.&M.

Tax Rate Area
59-07

60-34

1" = 100'

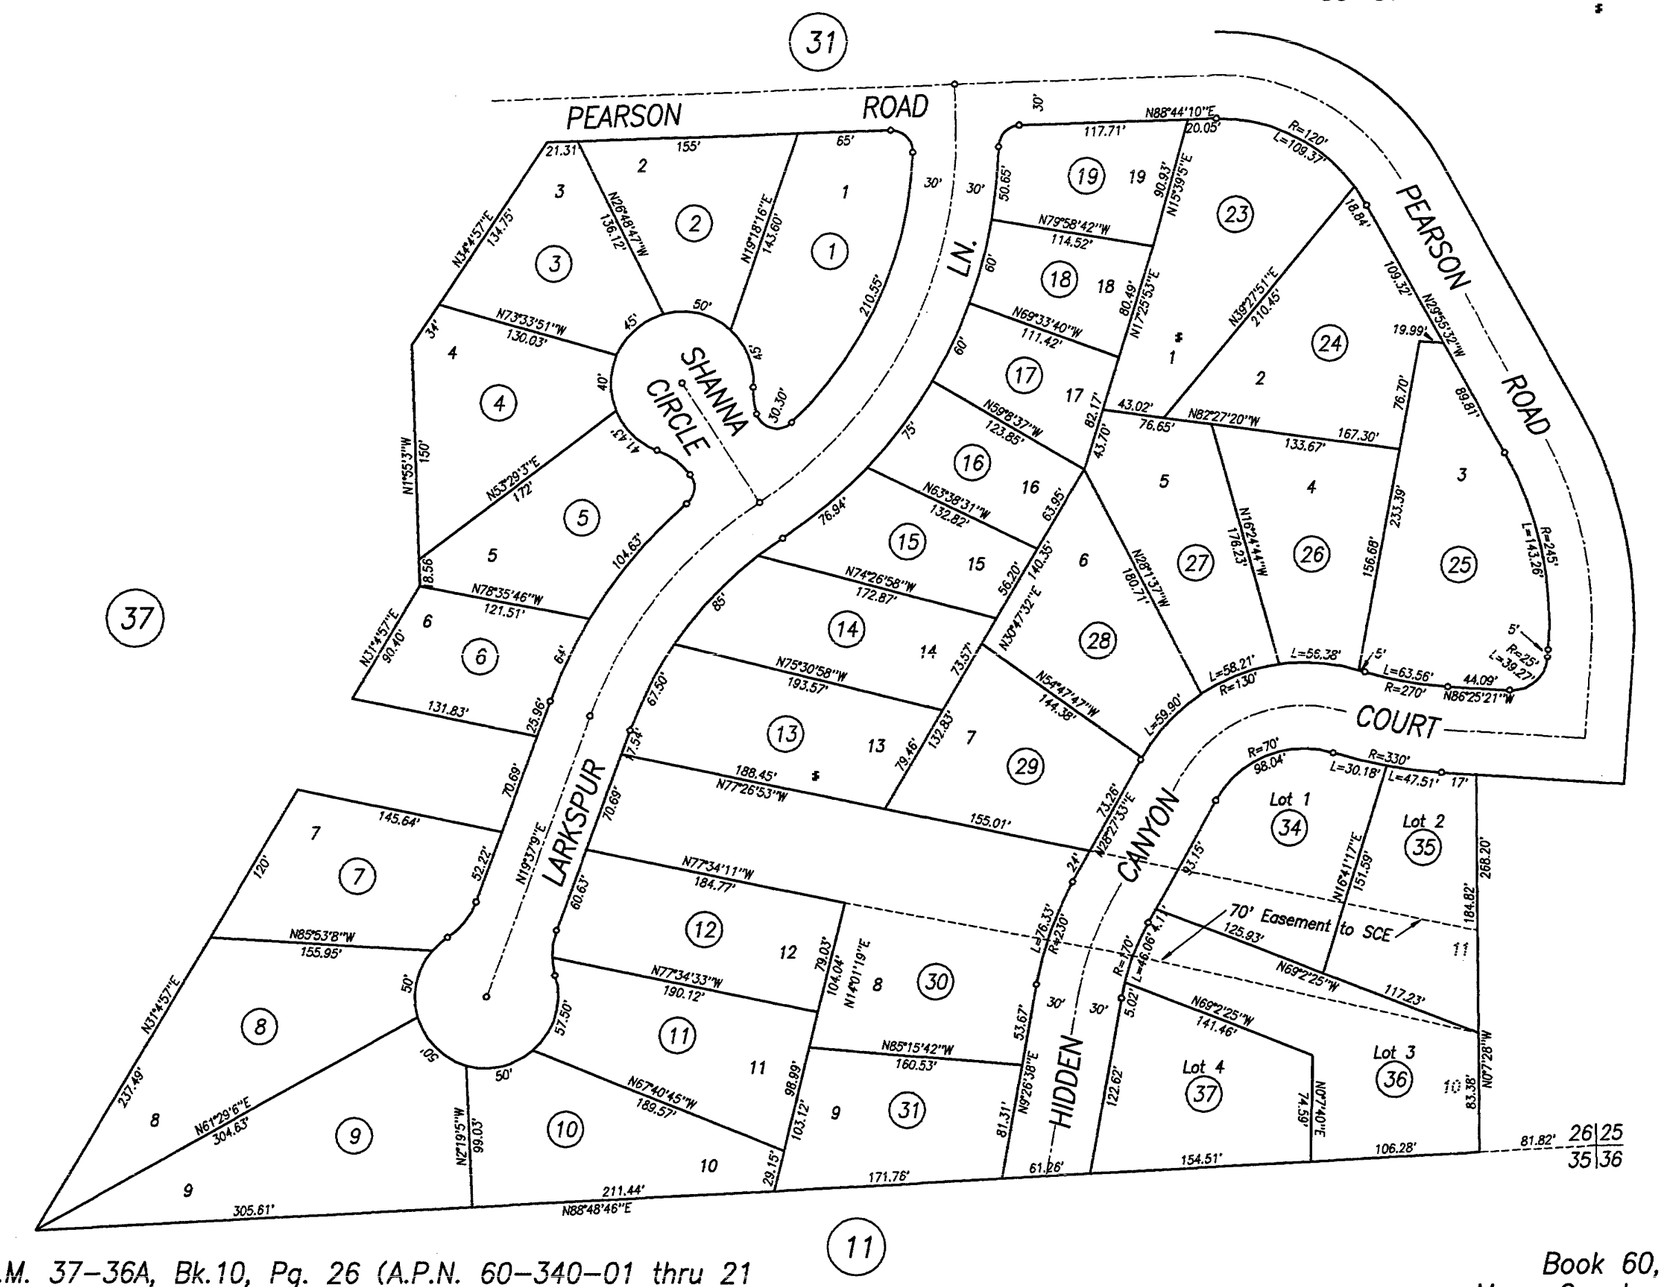

T.M. 37-36A, Bk.10, Pg. 26 (A.P.N. 60-340-01 thru 21
T.M. 37-48, Bk.10, Pg. 77 (A.P.N. 60-340-23 thru 33
F.M. 37-55, Bk.10, Pg. 96 (A.P.N. 60-340-34 thru 37

Note: this map is prepared for the use of the Mono County Assessor, for assessment purposes only. It does not necessarily represent a survey of the premises. No liability is assumed as to the sufficiency or accuracy of the data drawn hereon.

Book 60, Page 34
Mono County Assessor's Map

Assessor's Parcel Numbers Shown in Circles.
Assessor's Block Numbers Shown in Ellipses.

Created By:	P. Eilertsen	Created On:	
File Name:	bk60Pg34	Revised On:	1-10-2006