POR. SW1/4 SW1/4 SEC.28, T.4S., R.30E., M.D.B.&M.

Tax Rate Area
59-05

62-13

1'' = 100'

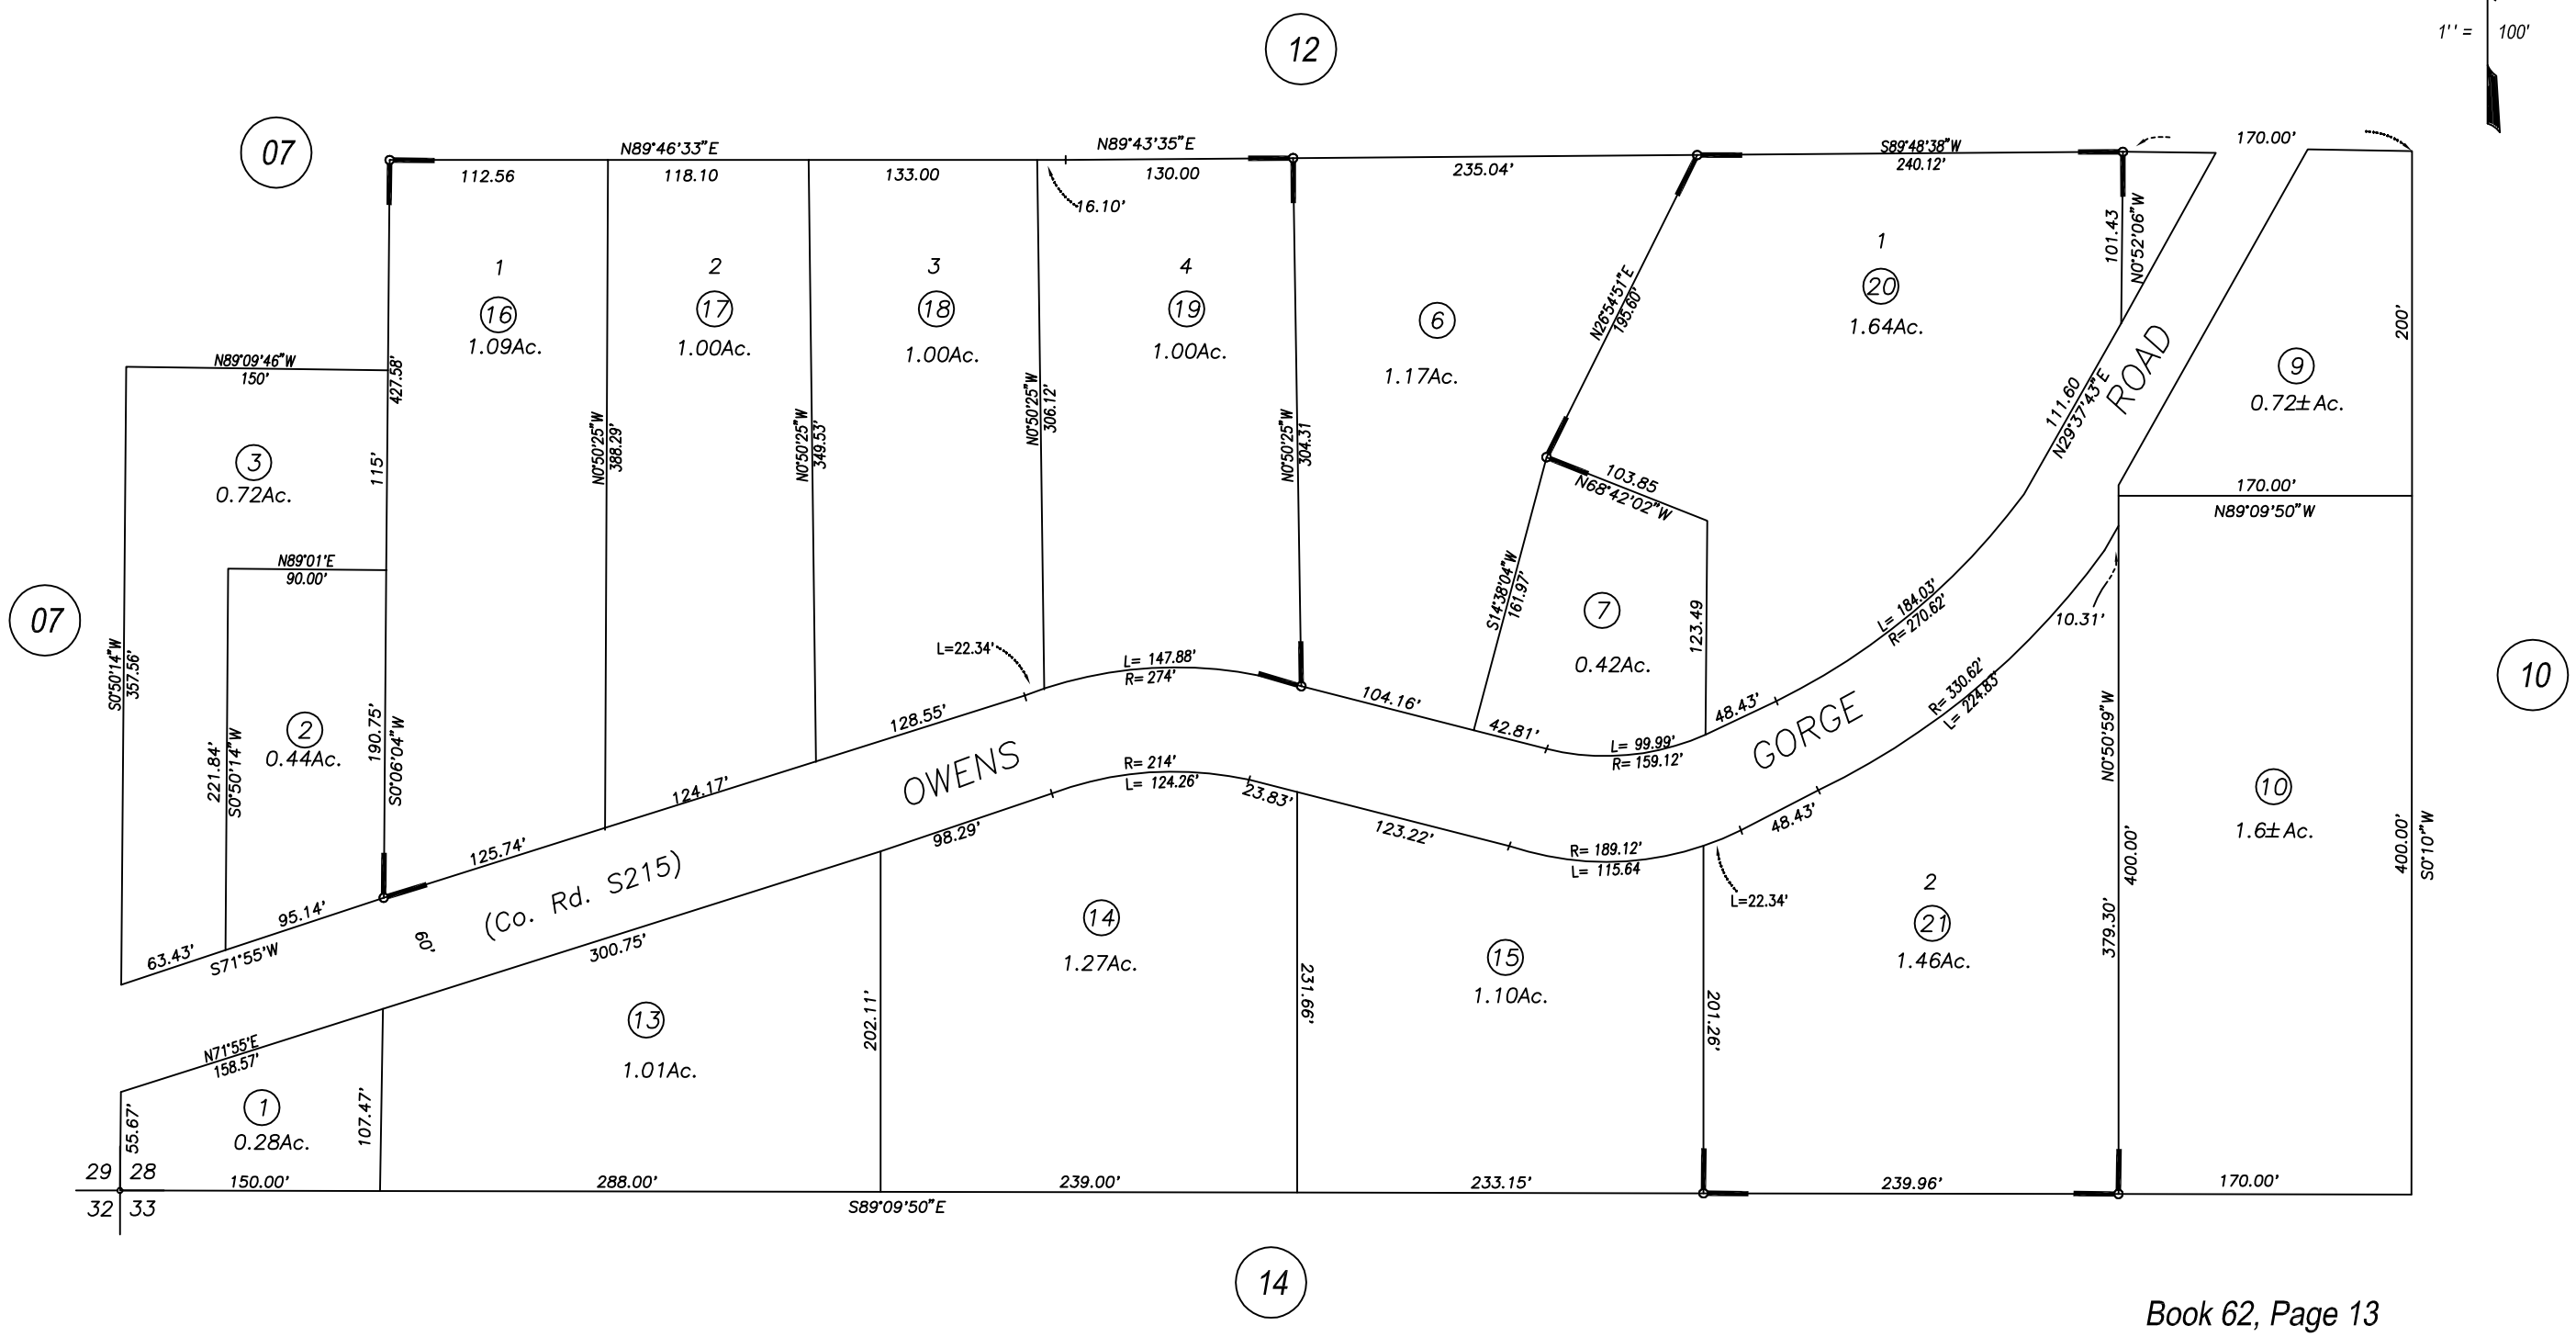

P.M. 37-106, M.B.2-109, APN (62-130-16-19)
P.M. 37-114, M.B. 3-17, APN (62-130-20,21)

Note: this map is prepared for the use of the Mono County Assessor, for assessment purposes only. It does not necessarily represent a survey of the premises. No liability is assumed as to the sufficiency or accuracy of the data drawn hereon.

Book 62, Page 13
Mono County Assessor's Map

Assessor's Parcel Numbers Shown in Circles.
Assessor's Block Numbers Shown in Ellipses.

Created By:	JDL MAPPING	Created On:	5-29-2012
Revised By:	JDL MAPPING	Revised On:	5-29-2012