POR. S1/2 SW1/4 SEC.13, T.5S., R.30E., M.D.B.&M.
POR. S1/2 SE1/4 SEC.14, T.5S., R.30E., M.D.B.&M.
POR. N1/2 SEC.24, T.5S., R.30E., M.D.B.&M.

Tax Rate Area
60-02
60-04

1" = 600'

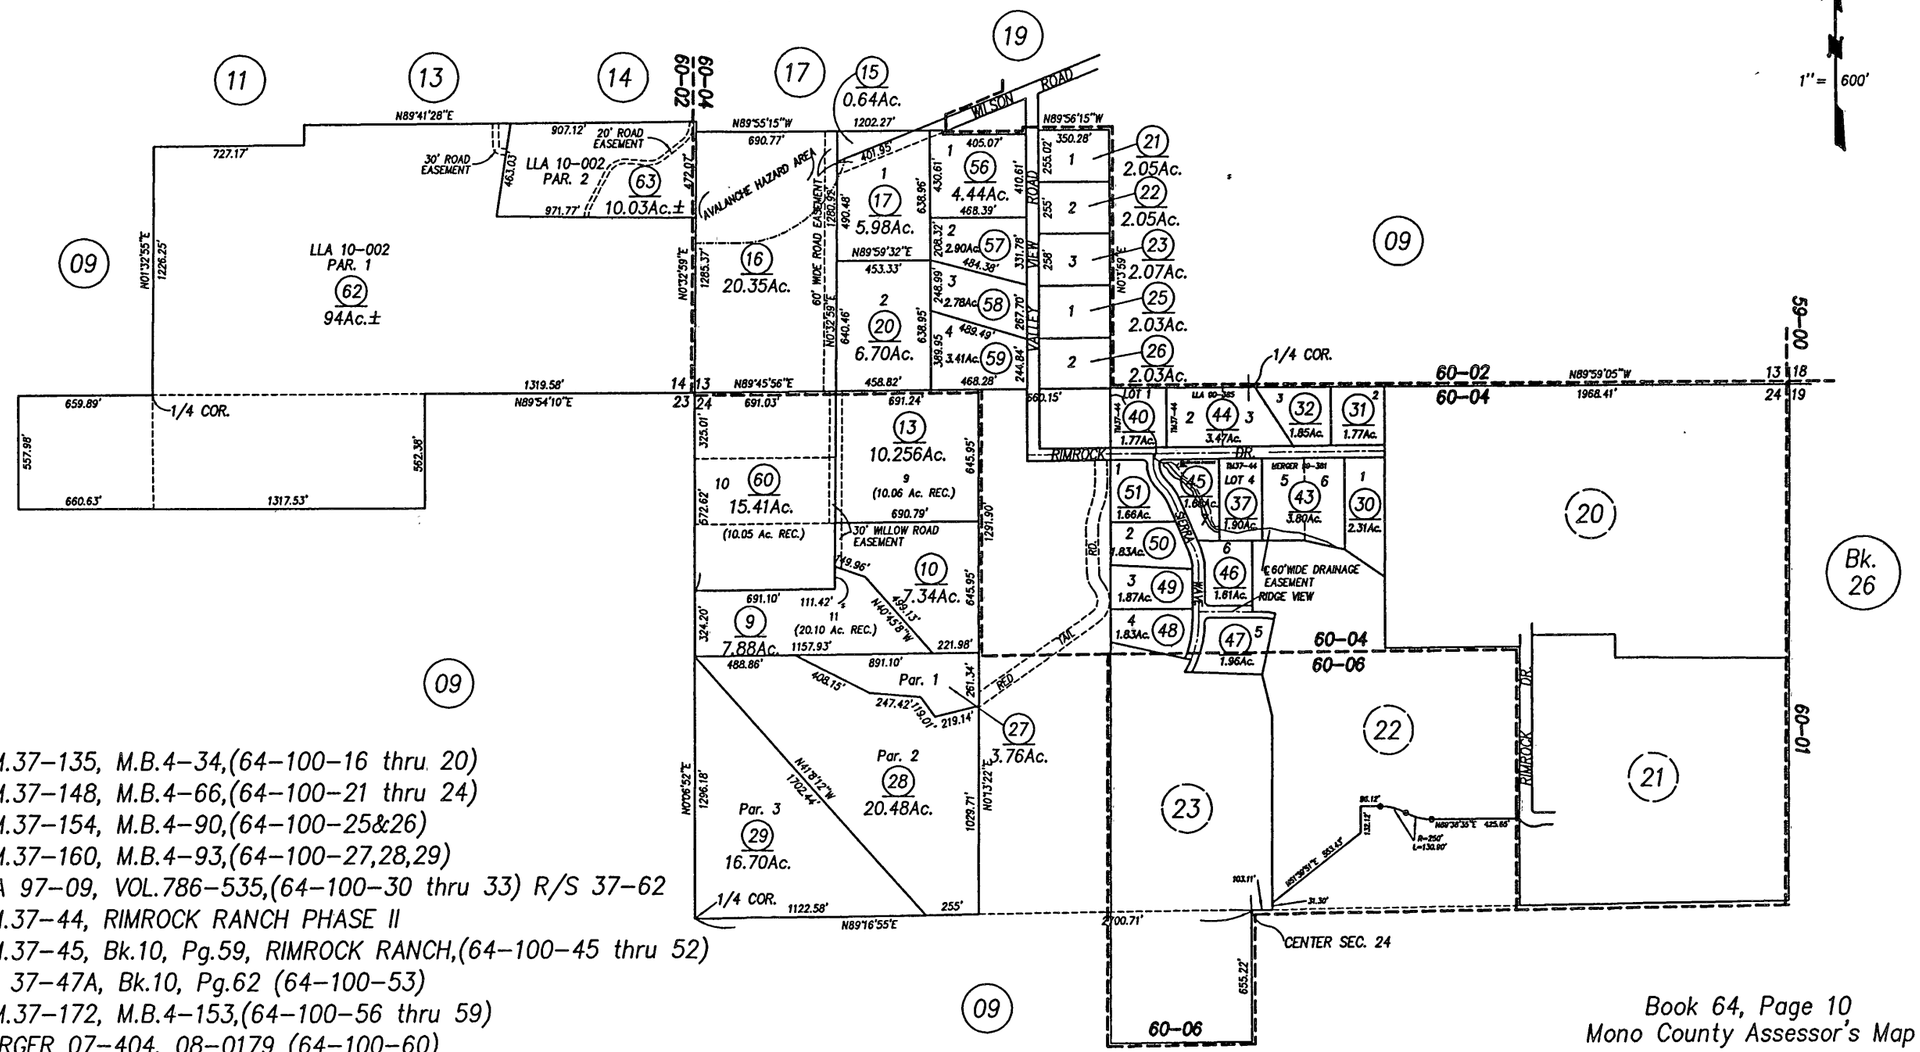

P.M.37-135, M.B.4-34,(64-100-16 thru 20)
P.M.37-148, M.B.4-66,(64-100-21 thru 24)
P.M.37-154, M.B.4-90,(64-100-25&26)
P.M.37-160, M.B.4-93,(64-100-27,28,29)
LLA 97-09, VOL.786-535,(64-100-30 thru 33) R/S 37-62
T.M.37-44, RIMROCK RANCH PHASE II
T.M.37-45, Bk.10, Pg.59, RIMROCK RANCH,(64-100-45 thru 52)
TM 37-47A, Bk.10, Pg.62 (64-100-53)
P.M.37-172, M.B.4-153,(64-100-56 thru 59)
MERGER 07-404, 08-0179 (64-100-60)
LLA 99-01, BK.848 PG.135 OR
LLA 10-002, (064-100-062 & 063)
INSTRUMENT NO. 2010006048

Note: this map is prepared for the use of the Mono County Assessor, for assessment purposes only. It does not necessarily represent a survey of the premises. No liability is assumed as to the sufficiency or accuracy of the data drawn hereon.

Book 64, Page 10
Mono County Assessor's Map

Assessor's Parcel Numbers Shown In Circles.
Assessor's Block Numbers Shown In Ellipses.

Created By:	P. Ellertsen	Created On:	2-1979
File Name:	Bk64Pg10	Revised On:	6-07-2011