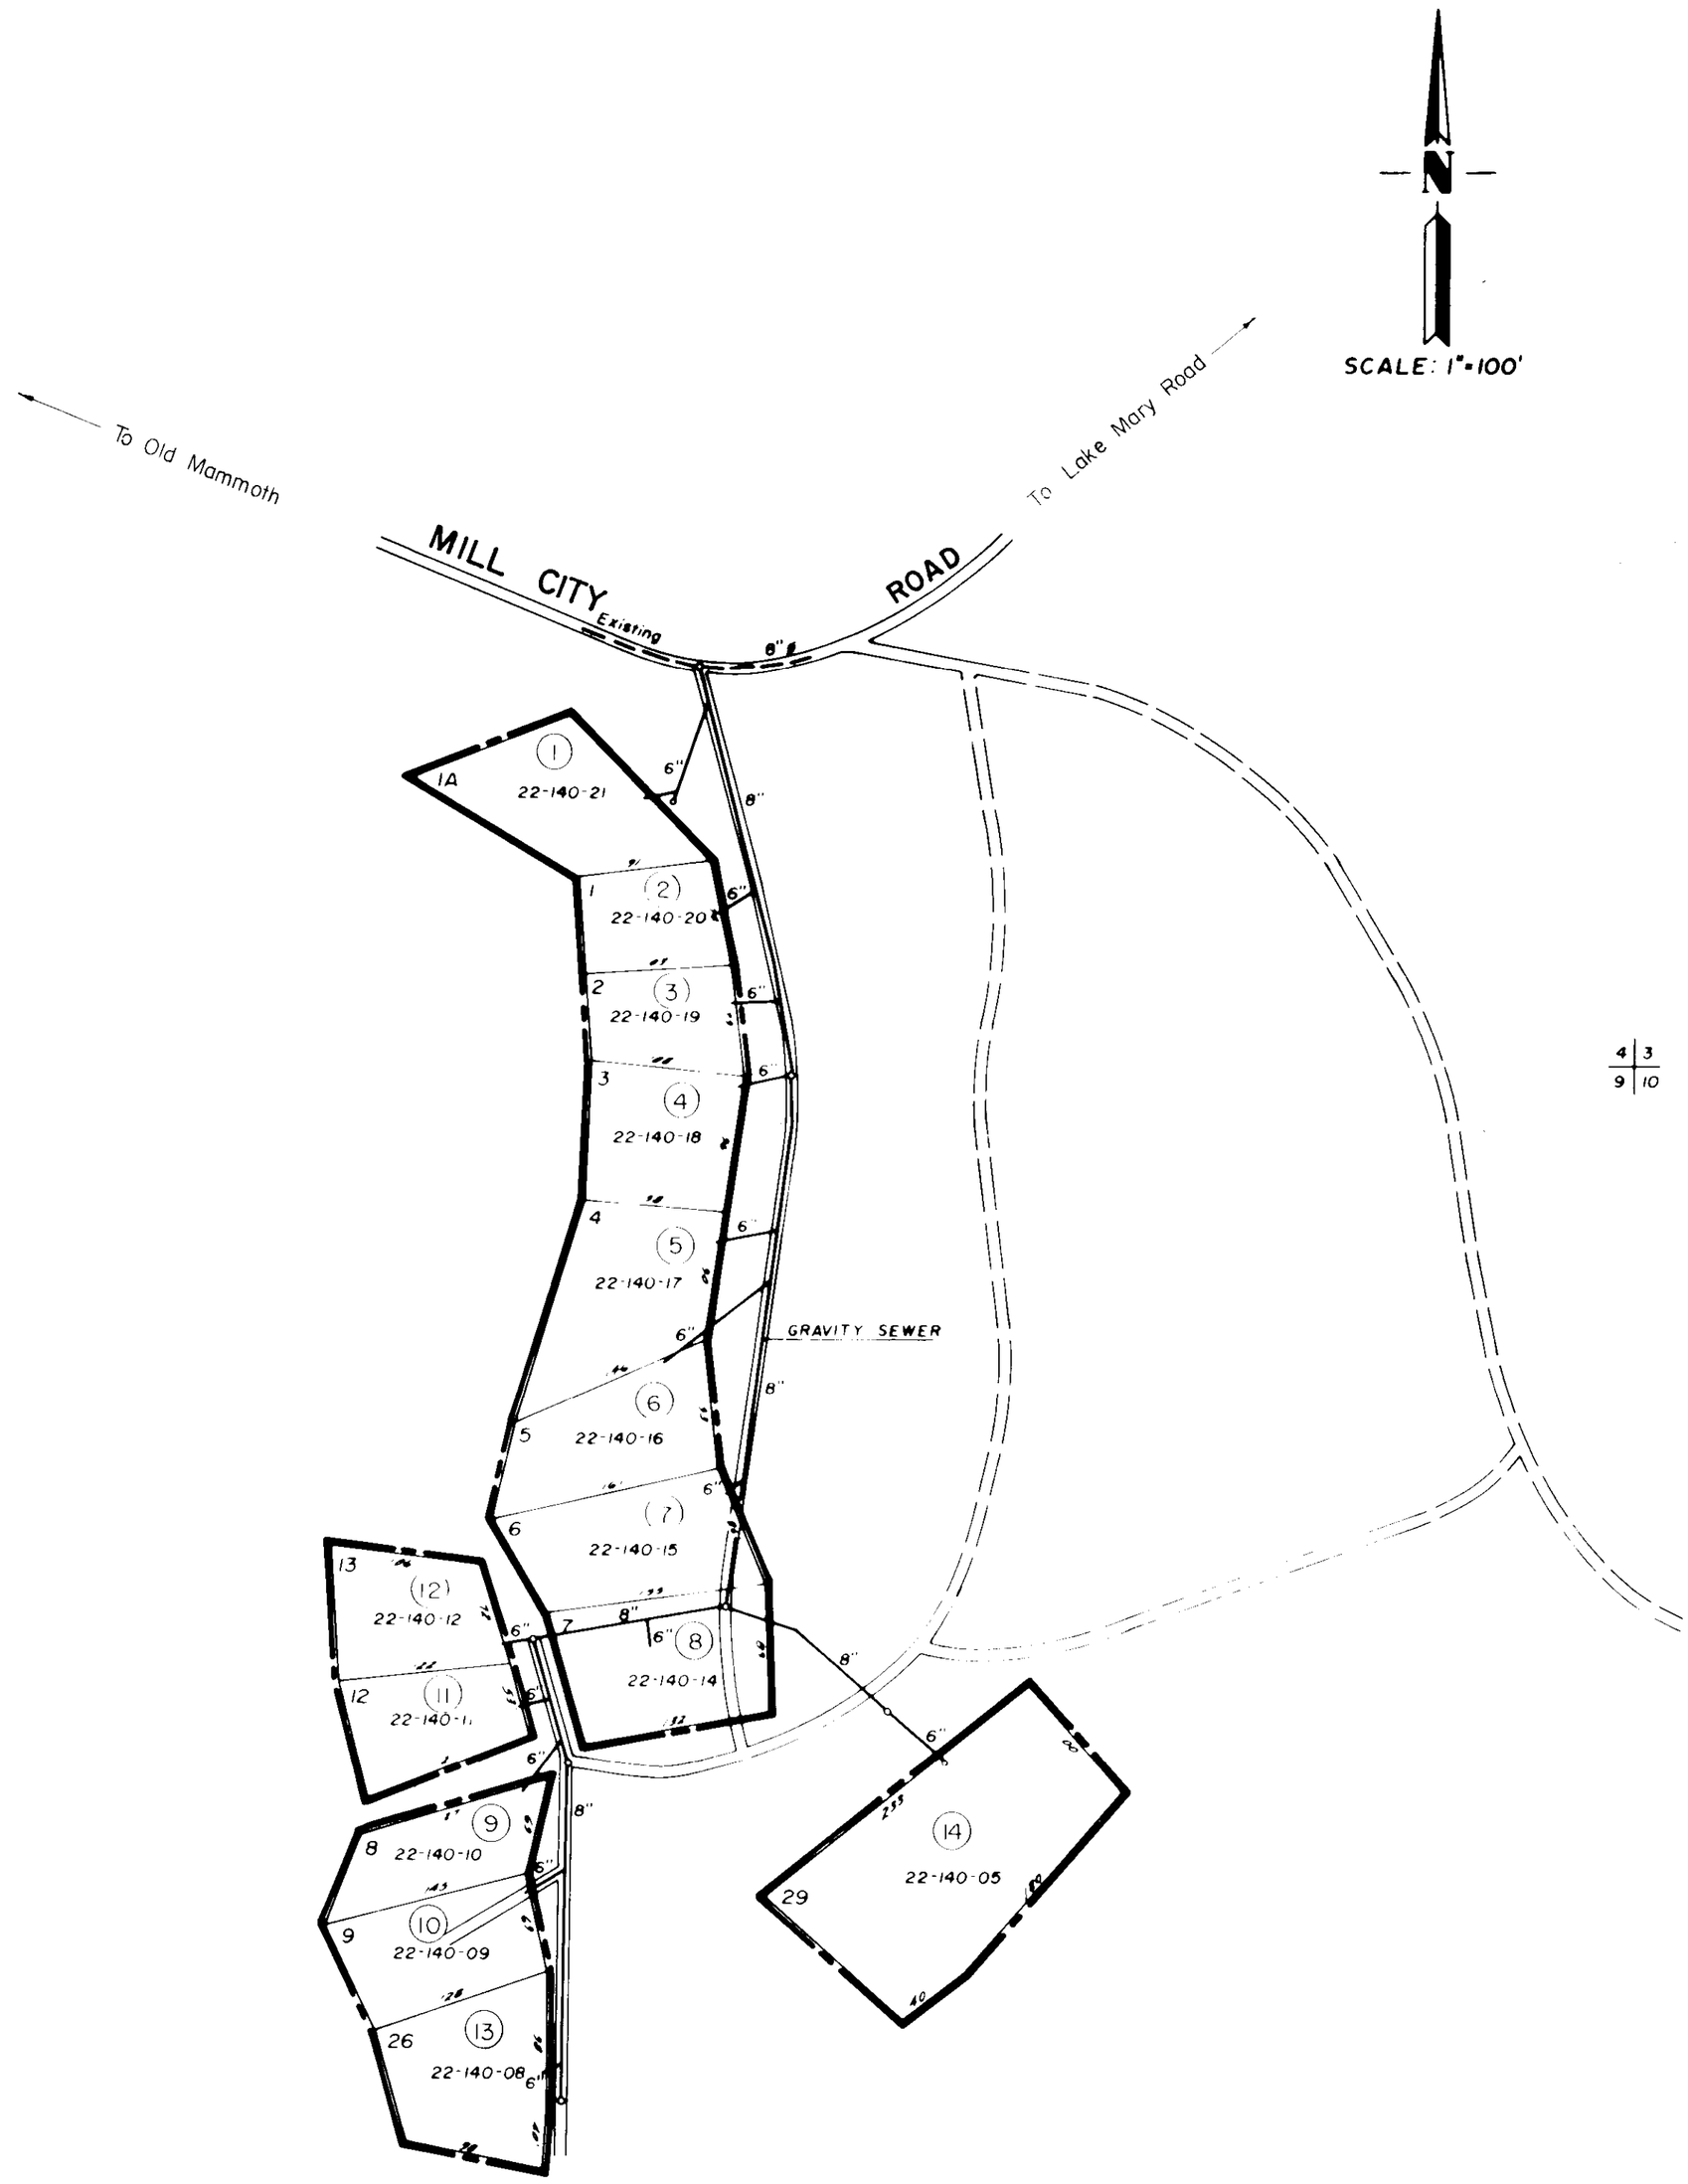

LOTS 1, 1A, 2 THROUGH 9, 12, 13, 26 AND 29, MILL CITY TRACT, SECTIONS 4 AND 9, T.4S., R.27E., M.D.M., INYO NATIONAL FOREST.

LEGEND

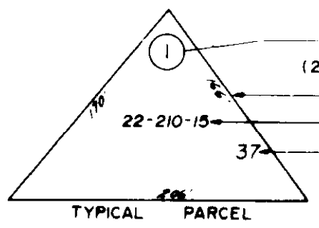

- ASSESSMENT NUMBER
- SCALED LOT DIMENSION
- LOT DIMENSION
- ASSESSOR'S PARCEL NUMBER AS OF APRIL 27, 1976
- LOT NUMBER
- ASSESSMENT DISTRICT BOUNDARY
- EXISTING SEWER LINE
- SEWER LINE
- PUMP STATION
- MANHOLE

Permanent Assess. Dist. Vol. 1, Pg. 15-4

ASSESSMENT DIAGRAM
MAMMOTH LAKES BASIN SEWER ASSESSMENT DISTRICT Nº 1
SANITARY SEWERAGE PROJECT
MONO COUNTY, CALIFORNIA

GRAM/PHILLIPS ASSOCIATES, INC.
MAMMOTH LAKES, CALIFORNIA

Date: October 1975

Sheet: 2 of 7