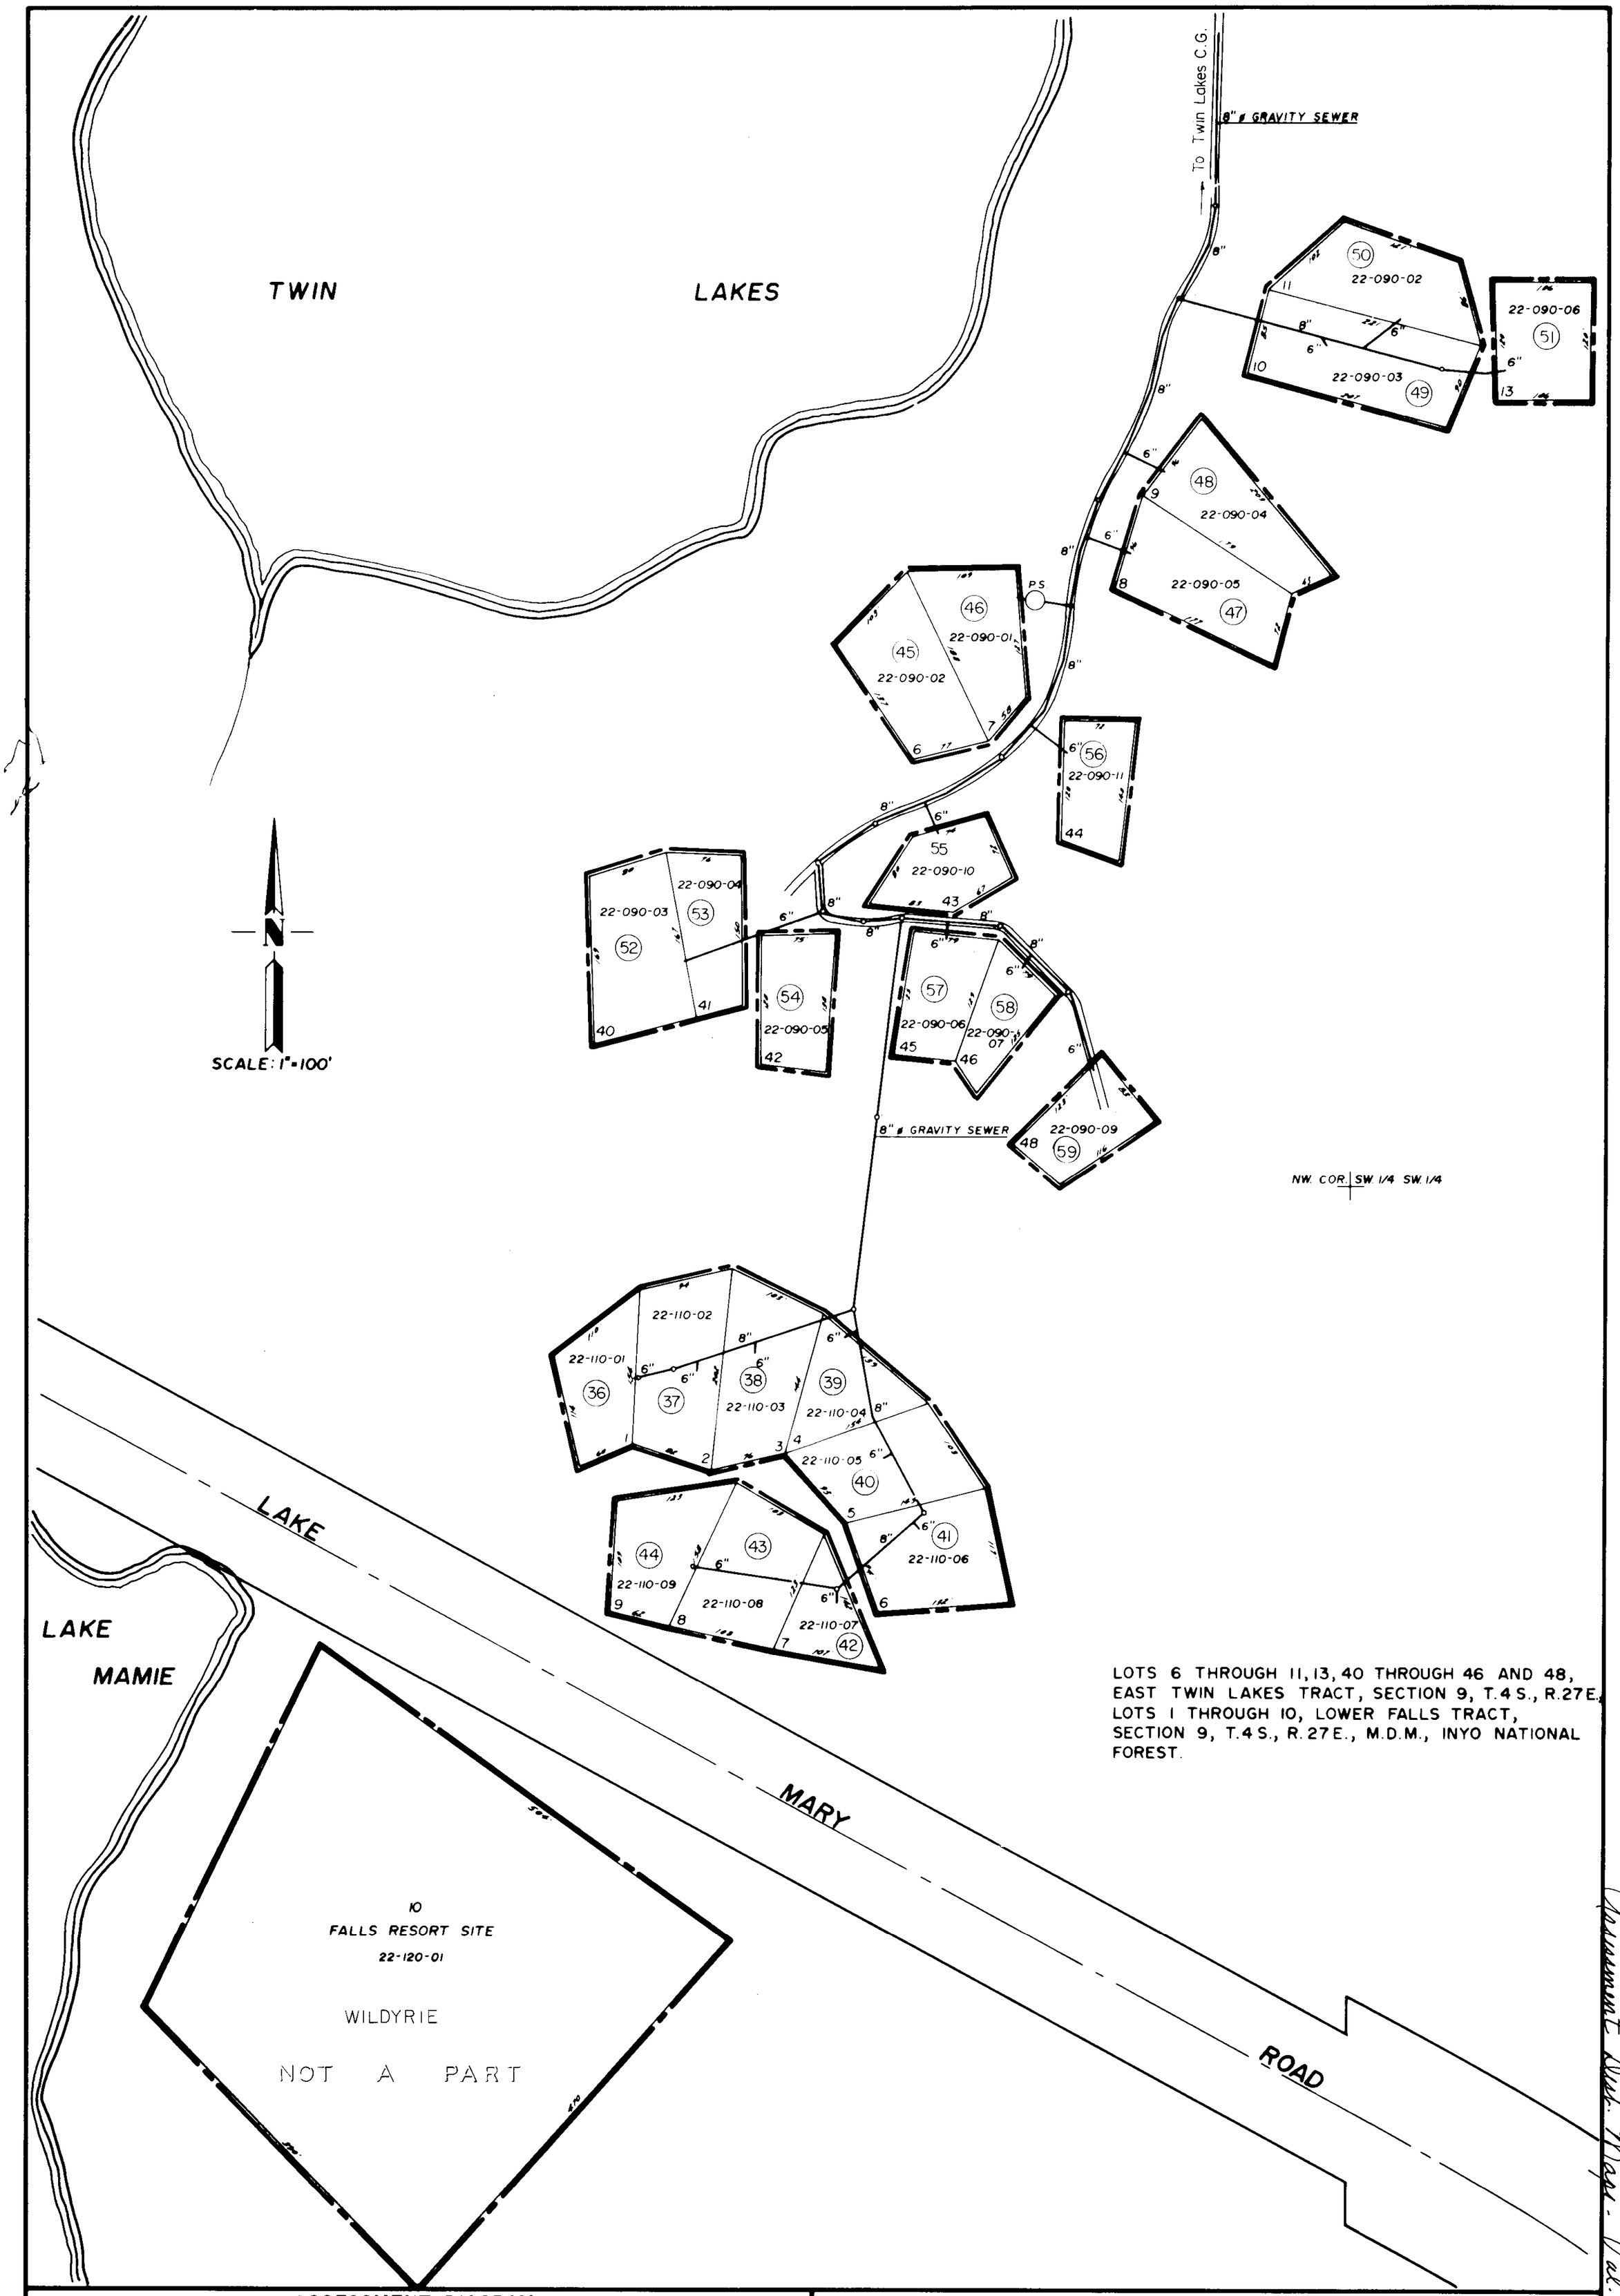

LOTS 6 THROUGH 11, 13, 40 THROUGH 46 AND 48, EAST TWIN LAKES TRACT, SECTION 9, T.4 S., R.27 E., LOTS 1 THROUGH 10, LOWER FALLS TRACT, SECTION 9, T.4 S., R.27 E., M.D.M., INYO NATIONAL FOREST.

ASSESSMENT DIAGRAM
MAMMOTH LAKES BASIN SEWER ASSESSMENT DISTRICT Nº 1
SANITARY SEWERAGE PROJECT
MONO COUNTY, CALIFORNIA

GRAM/PHILLIPS ASSOCIATES, INC.
MAMMOTH LAKES, CALIFORNIA
Date: October 1975
Sheet: 5 of 7

Assessment Dist. Map - Vol. 1, Pg. 15-D