SEE SHEET NO. 2

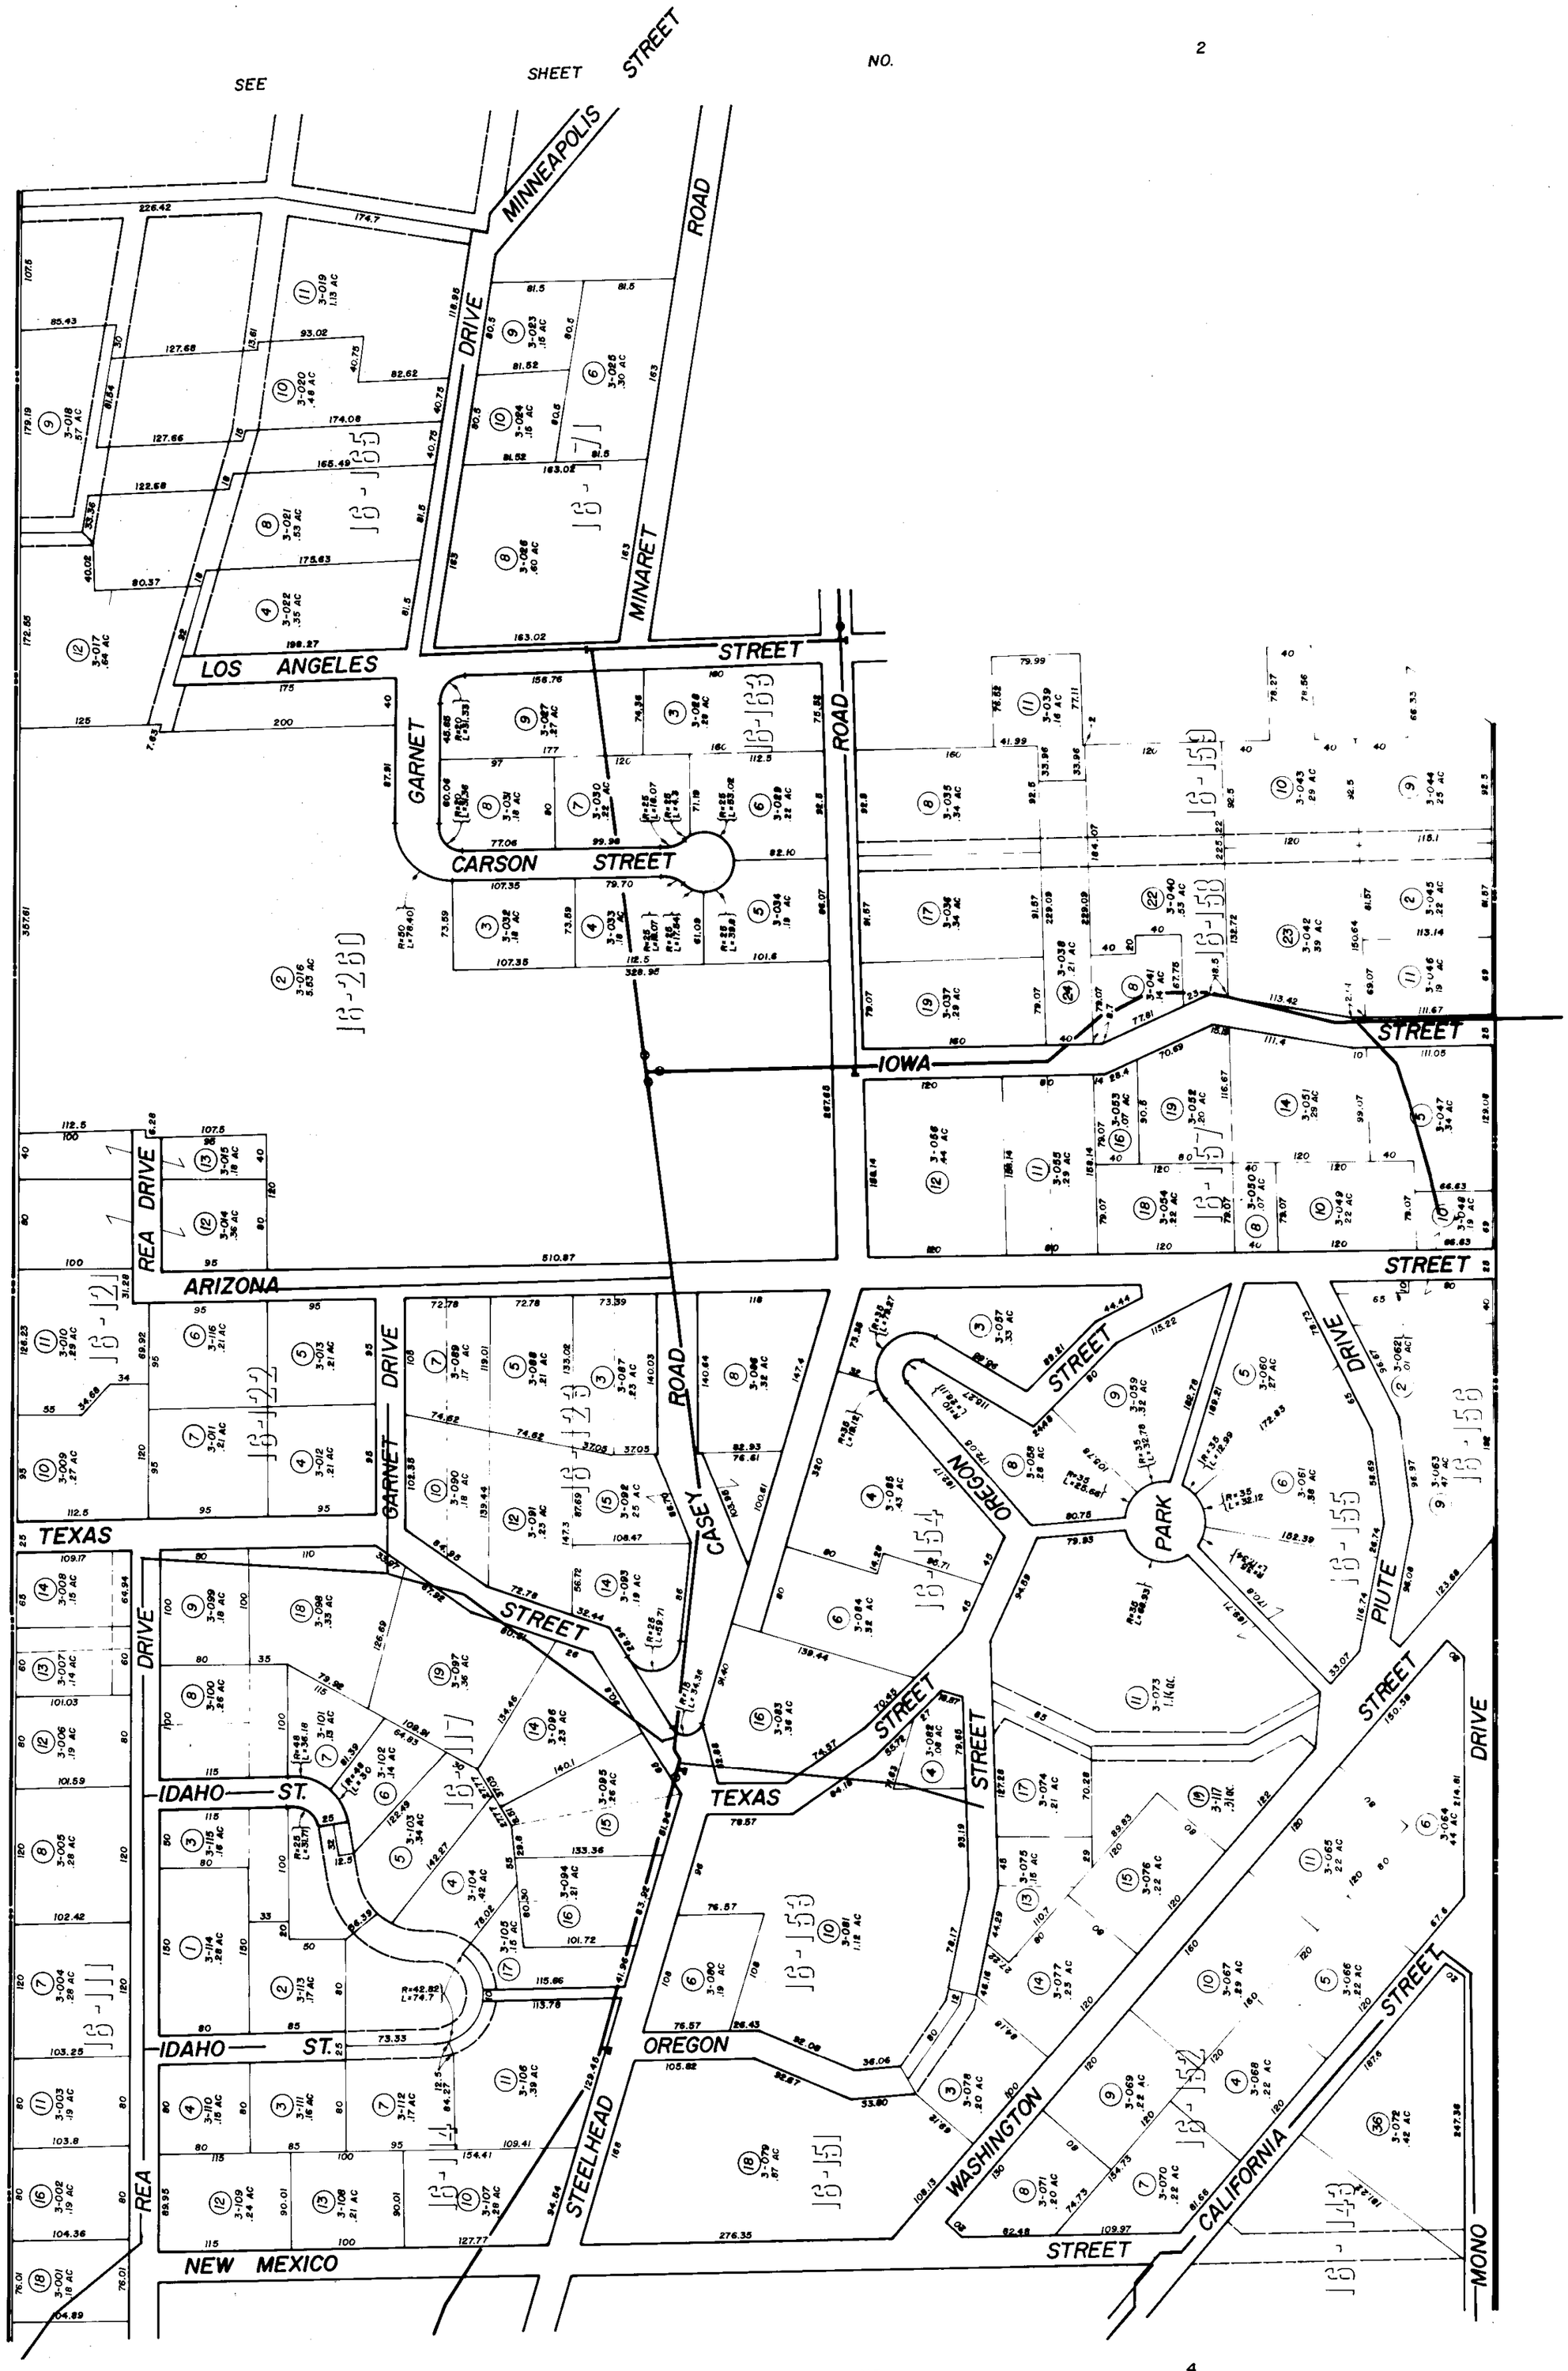

SEE SHEET NO. 4

Vol. 2 1966-8

GRAM/PHILLIPS ASSOCIATES, INC.

479 SOUTH MARENGO AVENUE / PASADENA, CALIFORNIA 91101 / PHONE (213) 681-0291
SHERWIN PLAZA, SUITE 202 / P.O. BOX C-13 / MAMMOTH LAKES, CALIFORNIA 93546 / (619) 934-2627

ENGINEERING / RESEARCH
ENVIRONMENTAL SYSTEMS

ASSESSMENT DIAGRAM
WILLIAMS TRACT COUNTY WATER DISTRICT - ASSESSMENT DISTRICT NO. 1A&2
DOWN CANYON WATER SYSTEM PROJECT
MONO COUNTY, CALIFORNIA

SHEET 3 OF 4