C/P MAPS VOL 1 PAGE 1-D

CONDOMINIUM PLAN FOR LOT "I"

TRACT 36-81

SNOWCREEK I

CONSISTING OF 12 SHEETS
BEING ALL OF LOT "I" ON THAT CERTAIN
TRACT No. 36-81
COUNTY OF MONO, CALIFORNIA

CREEGAN & D'ANGELO
CONSULTING ENGINEERS
SAN JOSE, CALIFORNIA

SCALE 1" = 10'

NOVEMBER, 1978

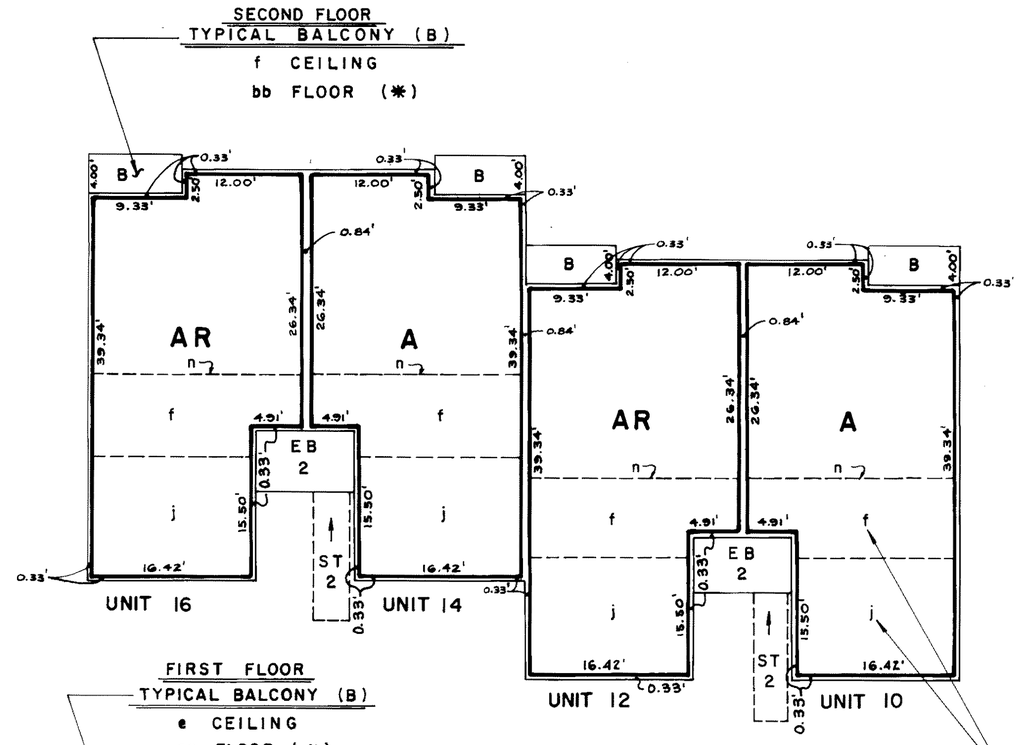

SECOND FLOOR PLAN

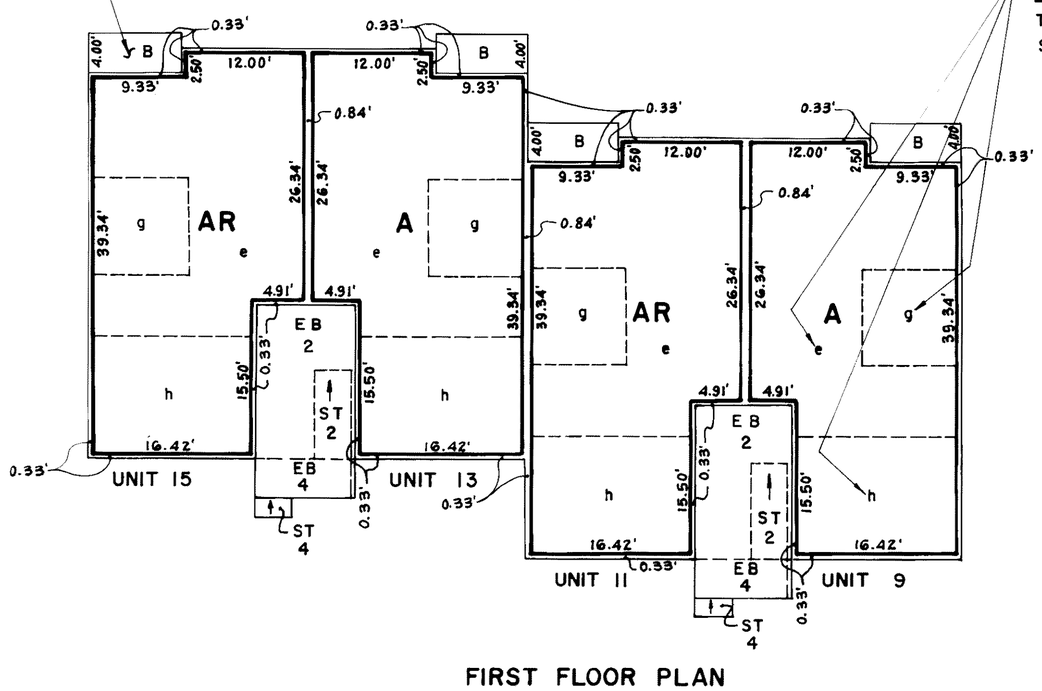

FIRST FLOOR PLAN

NOTE: SMALL LETTERS DENOTE LIMITS OF CEILING ELEVATION TYPICAL. (SEE TYPICAL SECTION SHEET No. 4)

UNIT NO.	FLOOR ELEV. a✱	FLOOR ELEV. b✱	CEILING ELEVATIONS e	f	g	h	j	n
9	7895.50	—	7903.50	—	7903.00	7902.33	—	—
10	—	7904.50	—	7912.50	—	—	7911.33	7917.19
11	7895.50	—	7903.50	—	7903.00	7902.33	—	—
12	—	7904.50	—	7912.50	—	—	7911.33	7917.19
13	7895.50	—	7903.50	—	7903.00	7902.33	—	—
14	—	7904.50	—	7912.50	—	—	7911.33	7917.19
15	7895.50	—	7903.50	—	7903.00	7902.33	—	—
16	—	7904.50	—	7912.50	—	—	7911.33	7917.19

(SEE SHEET 4 FOR TYPICAL SECTION)

✱ aa is 0.25' below Elevation a
bb is 0.25' below Elevation b

(FOR LEGEND SEE SHEET 3)

78063-19

FILE _____ FILED DATE _____ BOOK _____ OF MAPS ____ PAGE ____ 8 ____