CONDOMINIUM PLAN FOR LOT 1

TRACT Nº 36-101

CONSISTING OF 5 SHEETS

BEING ALL OF LOT 1 OF THAT CERTAIN TRACT Nº 36-101,
IN THE COUNTY OF MONO, STATE OF CALIFORNIA

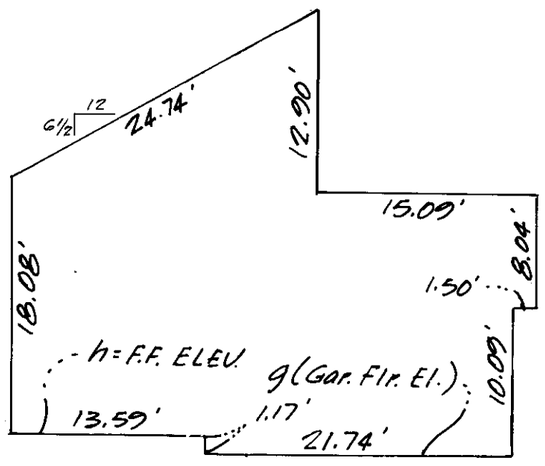

SECTION $A_A - A_A$
SCALE 1"=10'
UNITS 1, 2, 3, 4, 5, 6, 7, & 8

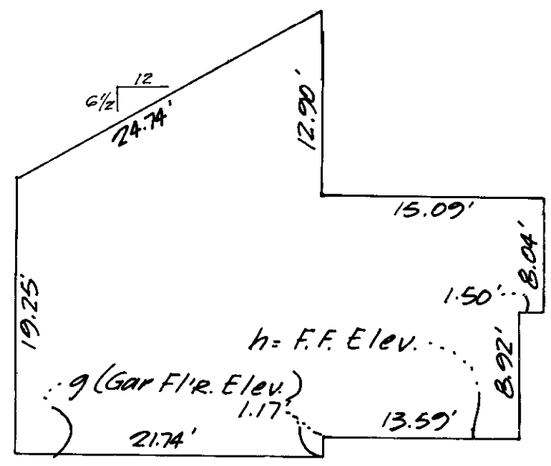

SECTION $A_B - A_B$
SCALE 1"=10'
UNITS 9, 10, 11, 12, 13, 14 & 15

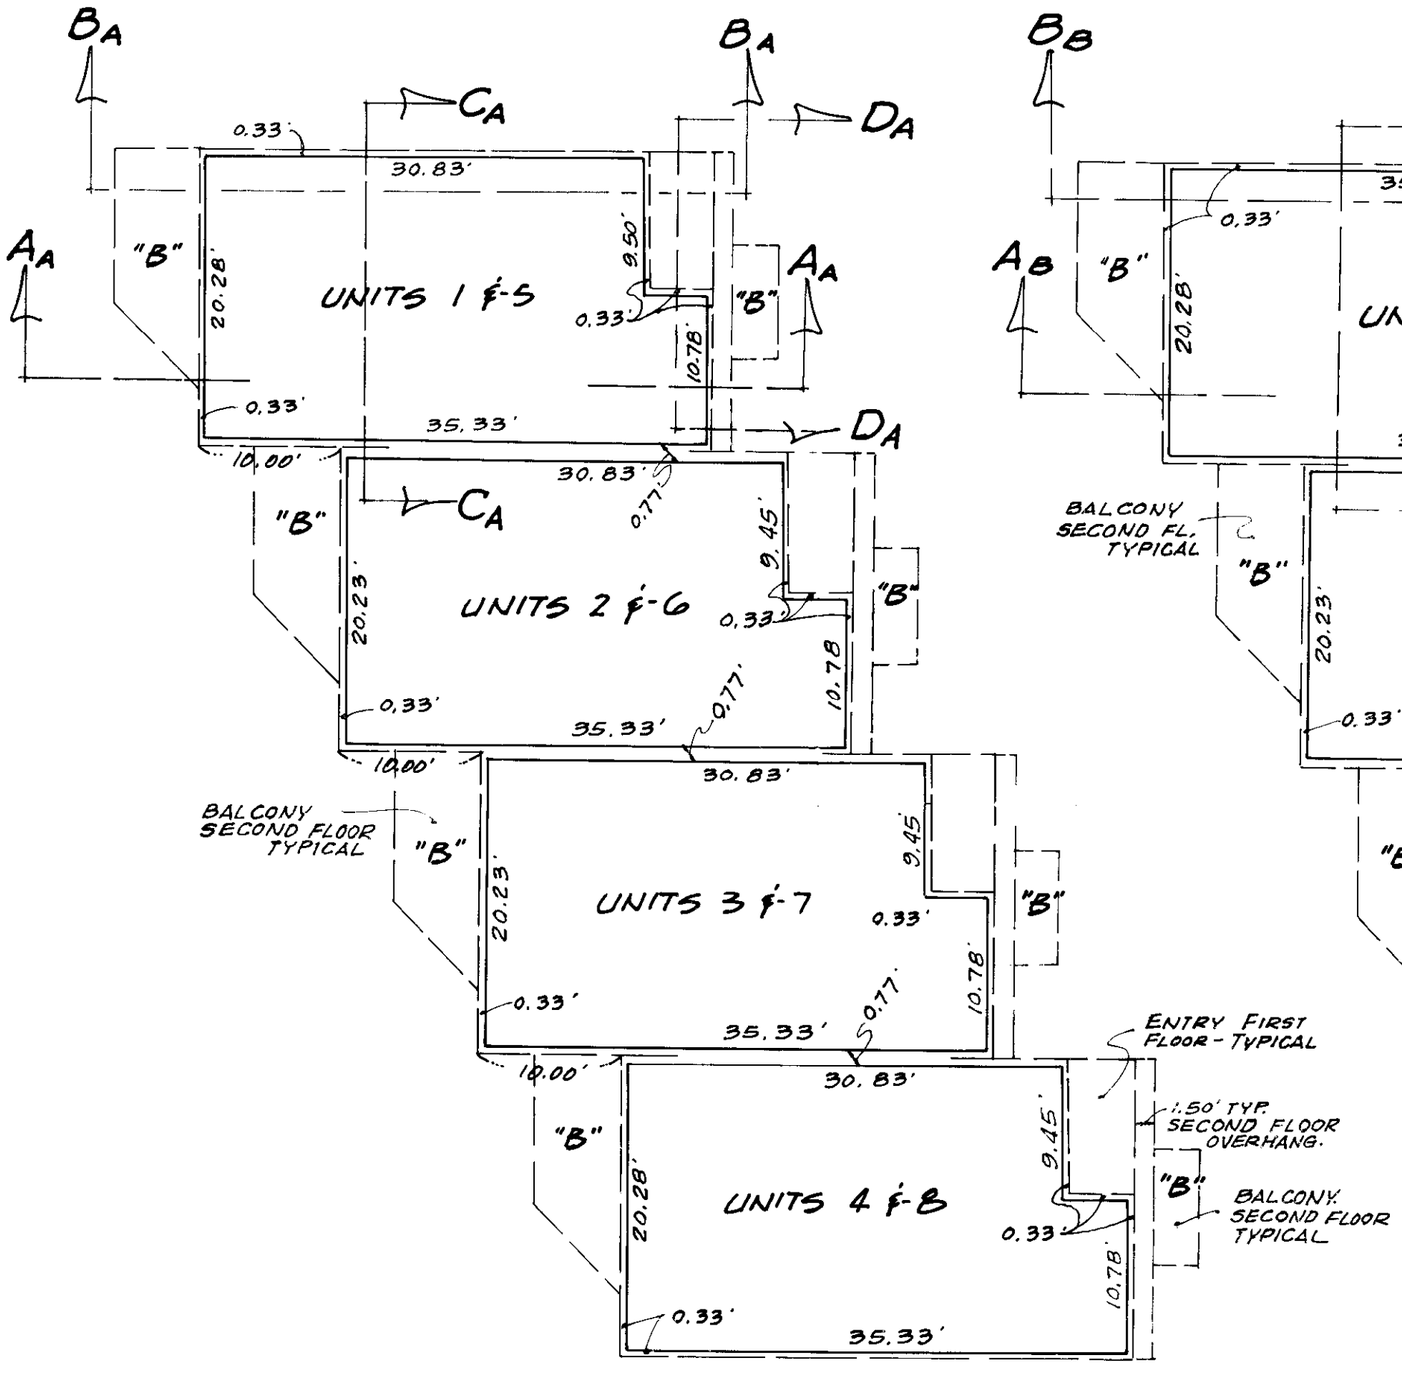

FLOOR PLAN
SCALE 1"=10'
UNITS 1, 2, 3, 4, 5, 6, 7, & 8

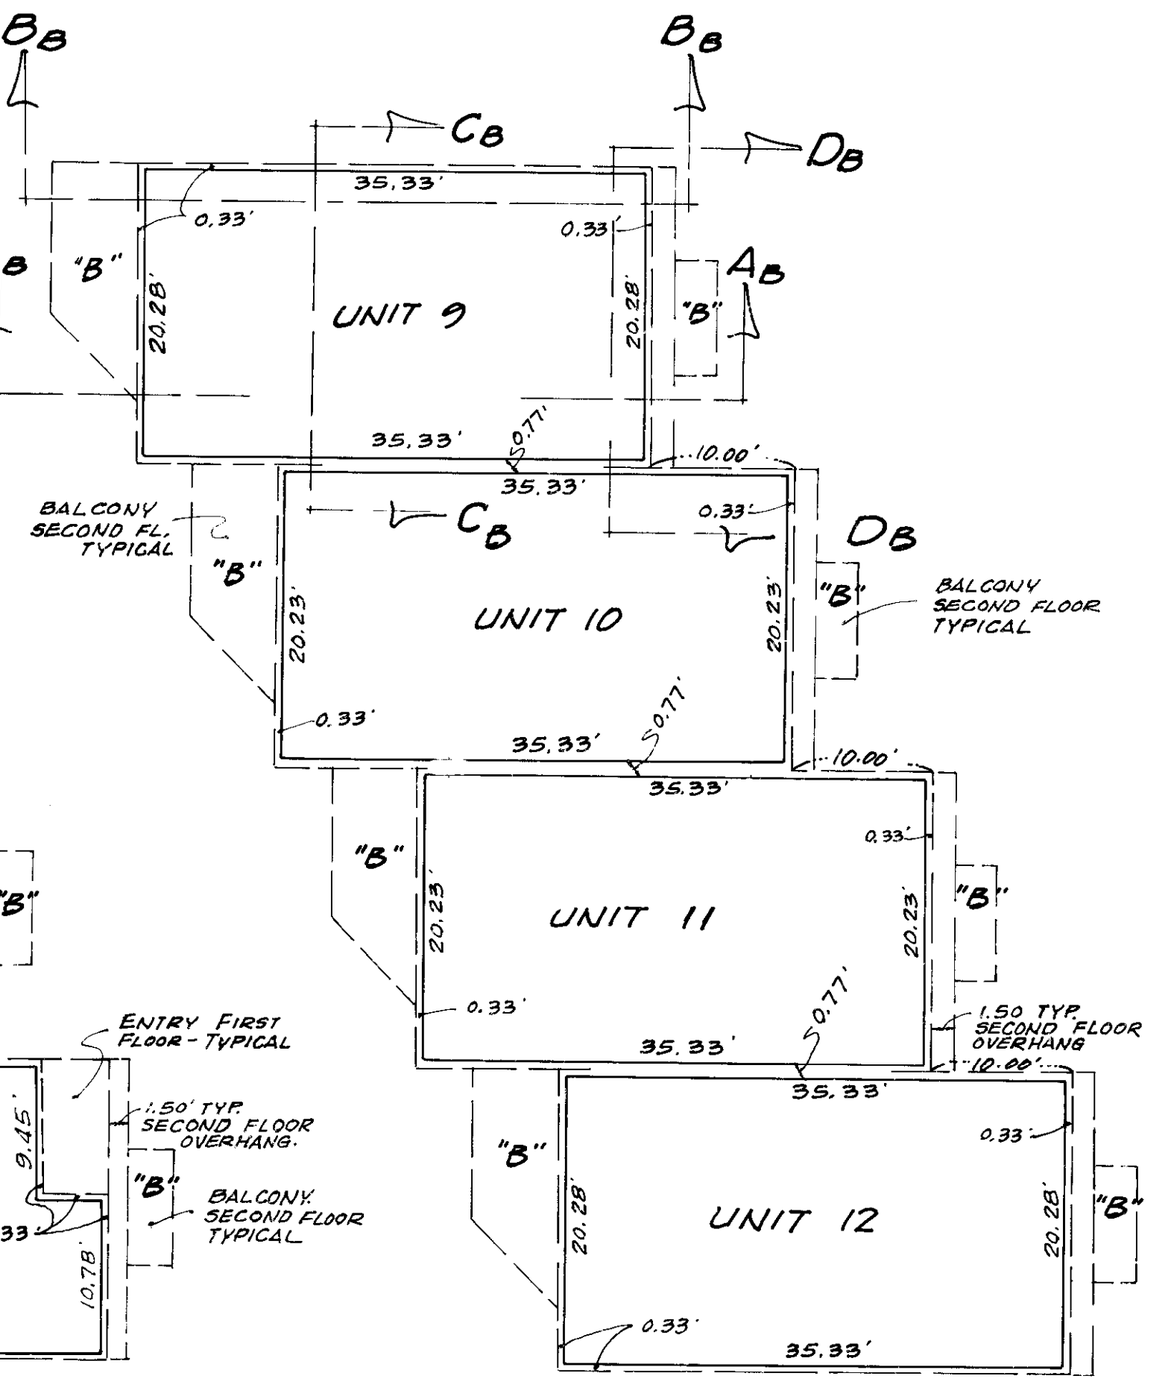

FLOOR PLAN
SCALE 1"=10'
UNITS 9, 10, 11 & 12

Condo Plan Bk. 1 Page 6-B