Vol. 1 Page 78
Condo Plan

CONDOMINIUM PLAN FOR
LOT "I" TRACT 36-82A
LOT "I" TRACT 36-82B

SNOWCREEK II

CONSISTING OF 12 SHEETS
BEING ALL OF LOT "I" ON THAT CERTAIN
TRACT NO. 36-82A
AND ALL OF LOT "I" ON THAT CERTAIN
TRACT NO. 36-82B
COUNTY OF MONO, CALIFORNIA

CREEGAN & D'ANGELO
CONSULTING ENGINEERS
SAN JOSE, CALIFORNIA

SCALE: 1" = 40' AUGUST, 1979

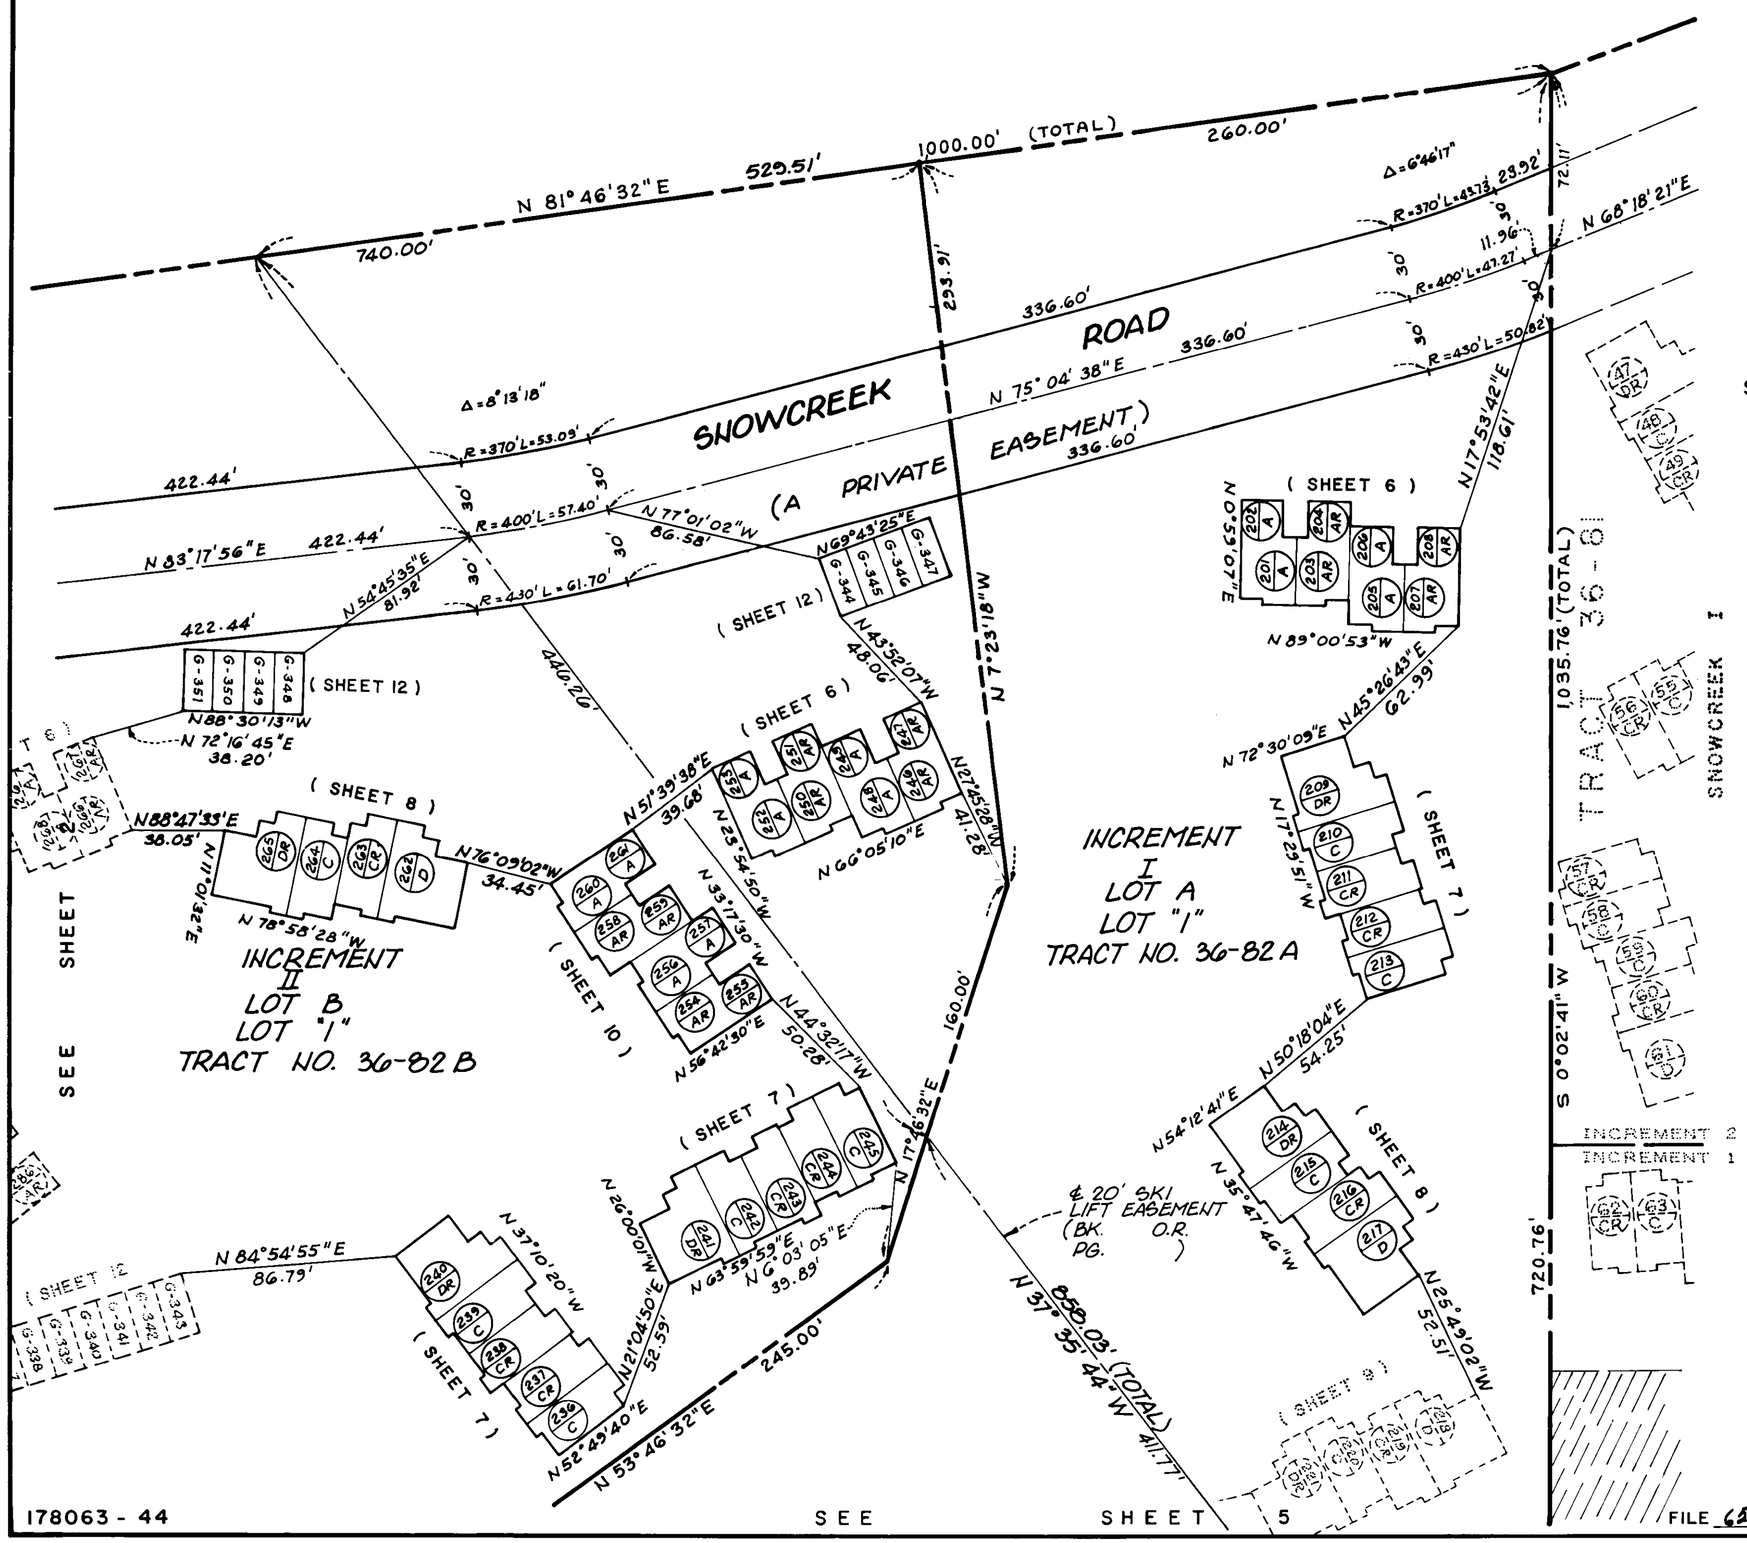

(FOR LEGEND SEE SHEET 2)

178063 - 44

SEE SHEET 5

SHEET 3 OF 12 SHEETS

FILE 6592 FILED DATE 2-27-80 BOOK 1 OF MAPS PAGE 7 & 7-A