Vol 1 Page 7-D
Condo Plan

CONDOMINIUM PLAN FOR
LOT "1" TRACT 36-82 A
LOT "1" TRACT 36-82 B

SNOWCREEK II

CONSISTING OF 12 SHEETS
BEING ALL OF LOT "1" ON THAT CERTAIN
TRACT NO. 36-82 A
AND ALL OF LOT "1" ON THAT CERTAIN
TRACT NO. 36-82 B
COUNTY OF MONO, CALIFORNIA

CREEGAN & D'ANGELO
CONSULTING ENGINEERS
SAN JOSE, CALIFORNIA

SCALE: 1" = 40' AUGUST, 1979

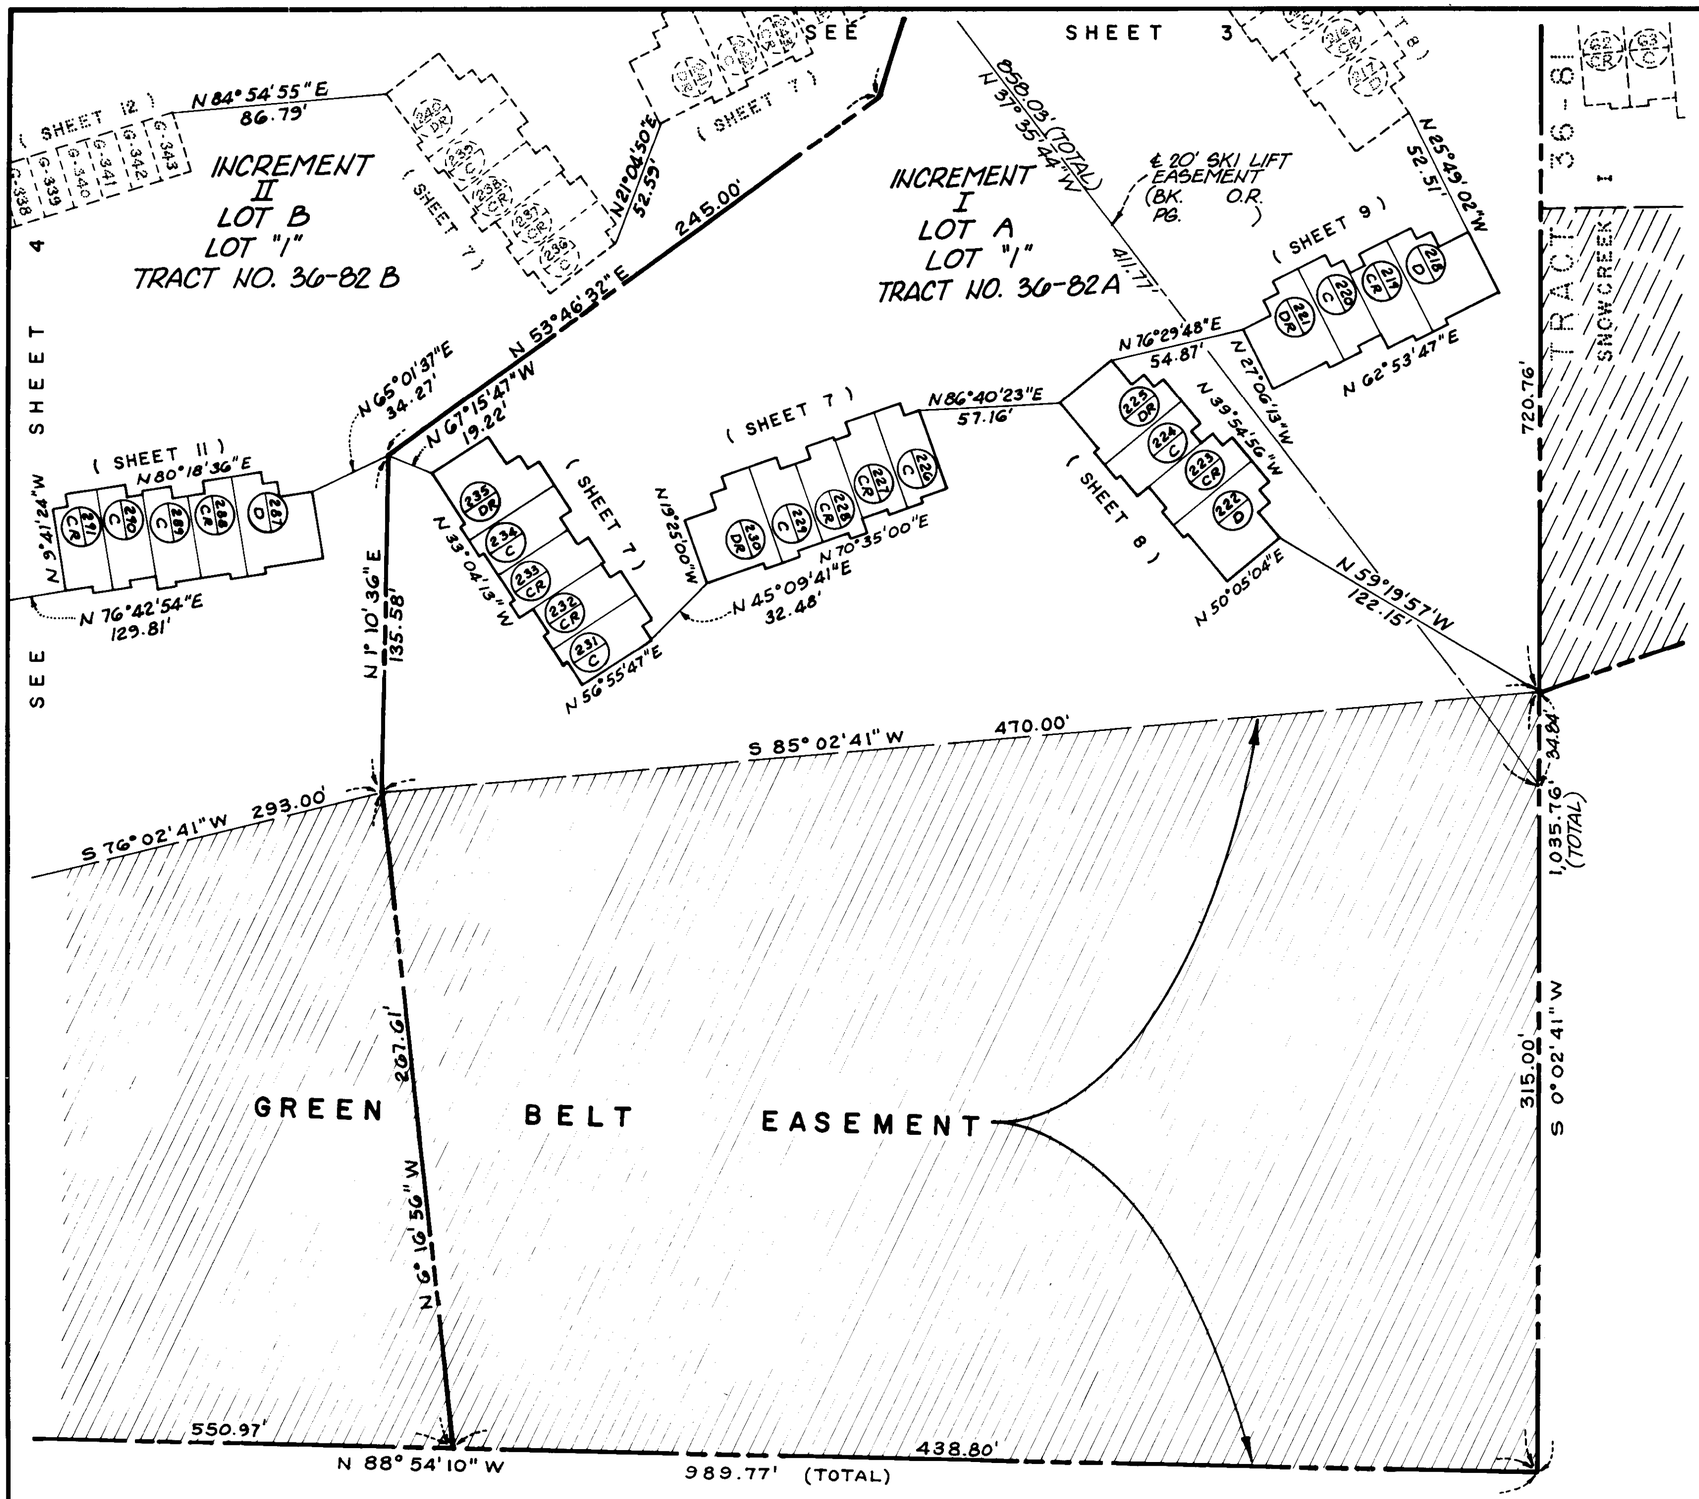

(FOR LEGEND SEE SHEET 2)

178063-46

SHEET 5 OF 12 SHEETS

FILE 6592 FILED DATE 2-27-81 BOOK 1 OF MAPS PAGE 7 & 7-K