Condo Plan Vol 1 Page 11-E

CONDOMINIUM PLAN FOR
LOT "I" TRACT 36-122

SNOWCREEK II

CONSISTING OF 8 SHEETS
BEING ALL OF LOT "I" ON THAT CERTAIN
TRACT NO. 36-122

COUNTY OF MONO, CALIFORNIA

CREEGAN & D'ANGELO
CONSULTING ENGINEERS
SAN JOSE, CALIFORNIA

SCALE 1" = 10'

AUGUST, 1980

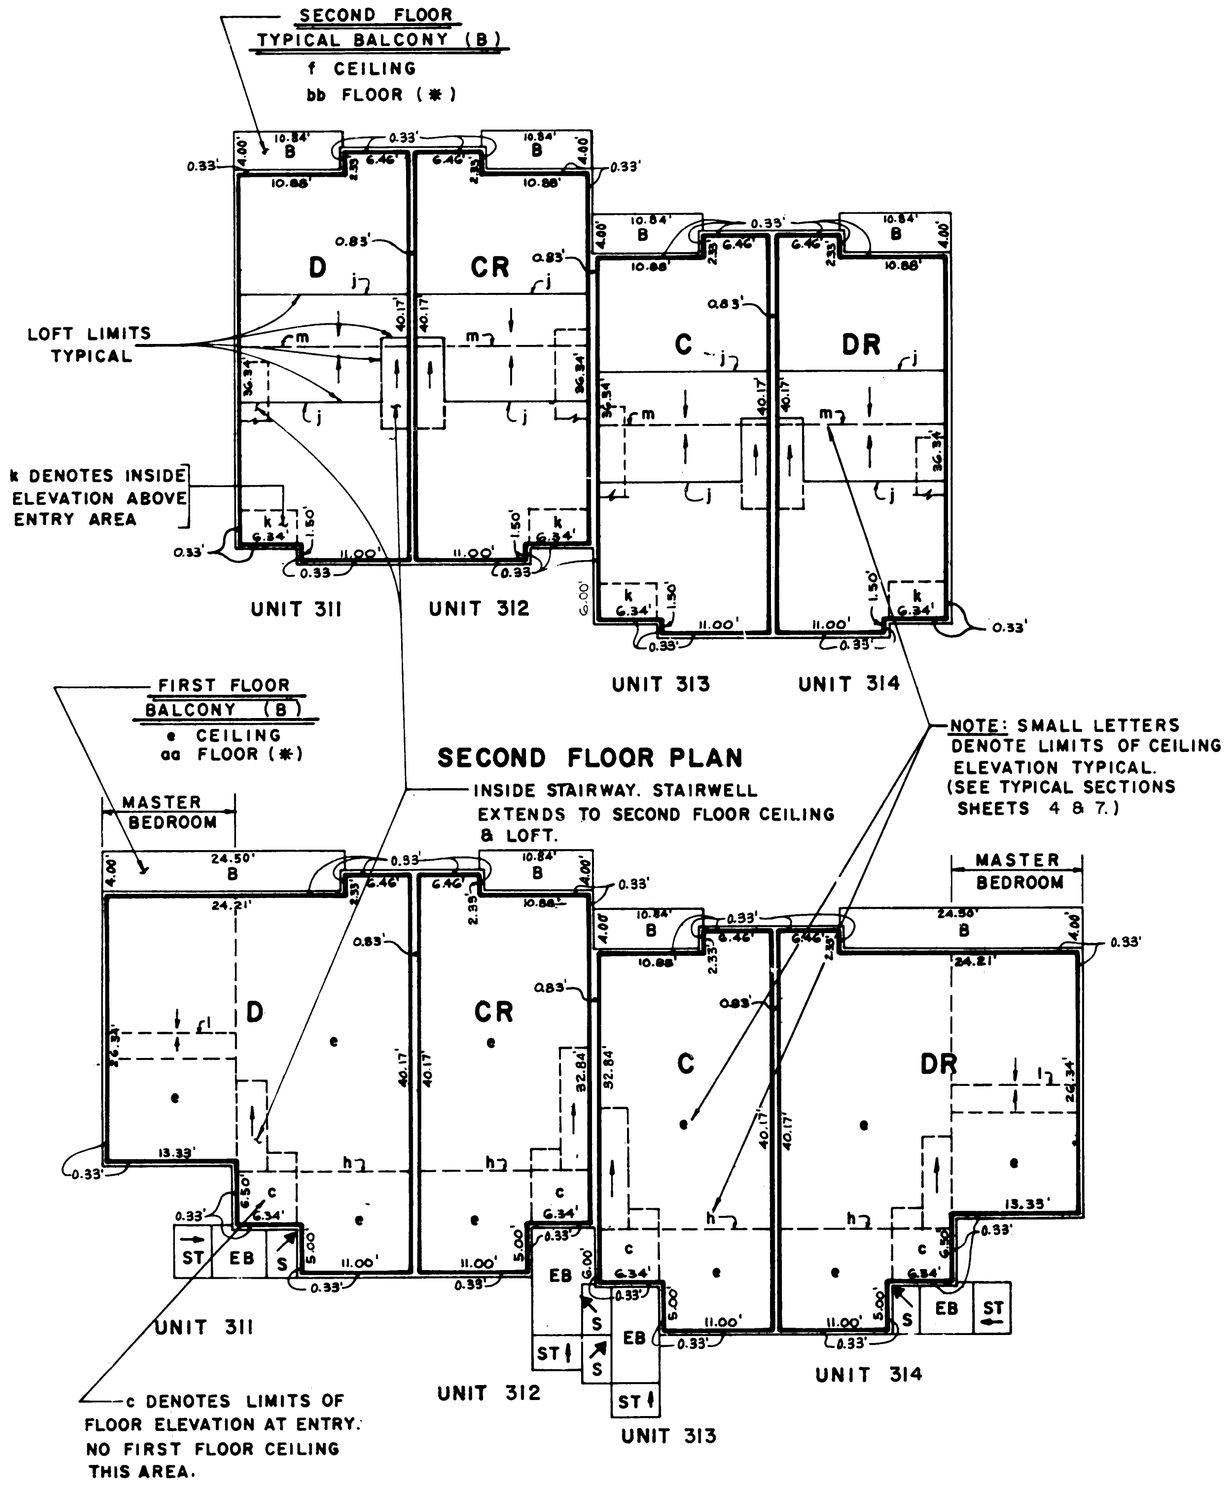

SECOND FLOOR PLAN

FIRST FLOOR PLAN

UNIT NO.	FLOOR ELEVATIONS a *	b *	c	d	CEILING ELEVATIONS e	f	h	j	k	l	m
311	7909.80	7918.80	7911.30	7926.55	7917.80	7925.51	7916.84	7925.55	7920.30	7923.41	7935.59
312	7909.80	7918.80	7911.30	7926.55	7917.80	7925.51	7916.84	7925.55	7920.30	7923.41	7935.59
313	7909.80	7918.80	7911.30	7926.55	7917.80	7925.51	7916.84	7925.55	7920.30	7923.41	7935.59
314	7909.80	7918.80	7911.30	7926.55	7917.80	7925.51	7916.84	7925.55	7920.30	7923.41	7935.59

* aa is 0.25' below Elevation a (SEE SHEETS 4 & 7 FOR TYPICAL SECTIONS)
bb is 0.25' below Elevation b

(FOR LEGEND SEE SHEET 2)

179063-73

SHEET 6 OF 8 SHEETS

FILE _____ FILED DATE _____ BOOK ____ OF MAPS ____ PAGE ____ & ____