Condo Plan Vol 1 Page 12-B

CONDOMINIUM PLAN FOR
LOT "2" TRACT 36-122

SNOWCREEK II

CONSISTING OF 7 SHEETS
BEING ALL OF LOT "2" ON THAT CERTAIN
TRACT NO. 36-122

COUNTY OF MONO, CALIFORNIA

CREEGAN & D'ANGELO
CONSULTING ENGINEERS
SAN JOSE, CALIFORNIA

SCALE 1" = 10' AUGUST, 1980

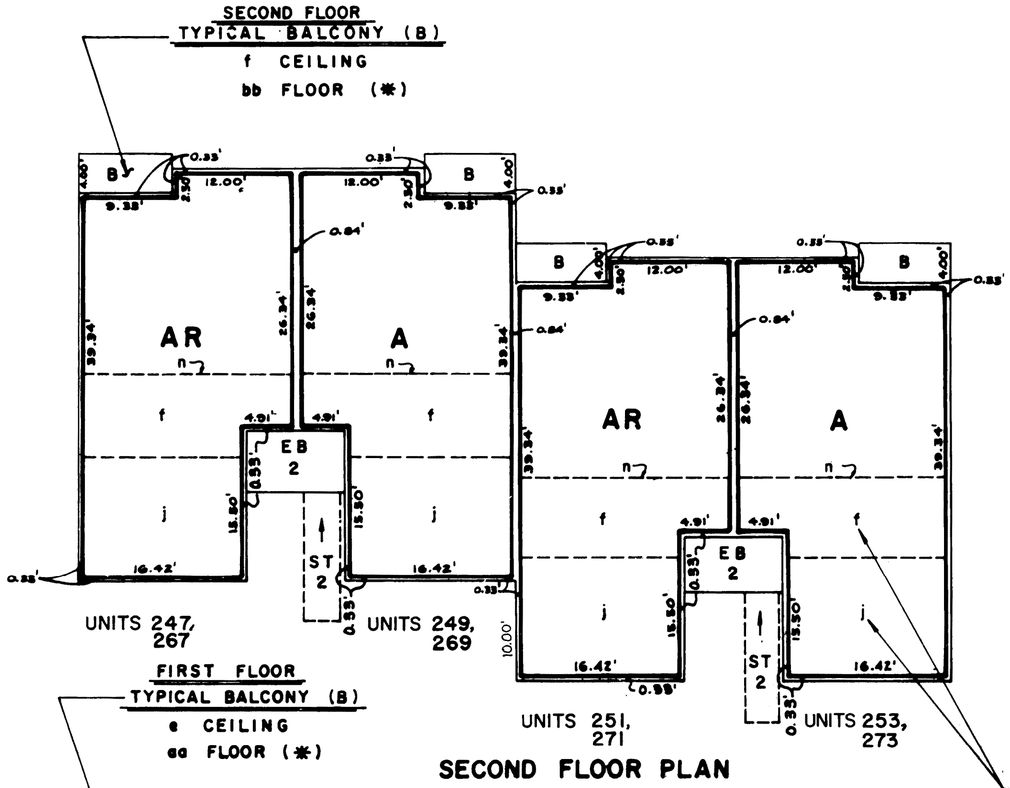

SECOND FLOOR PLAN

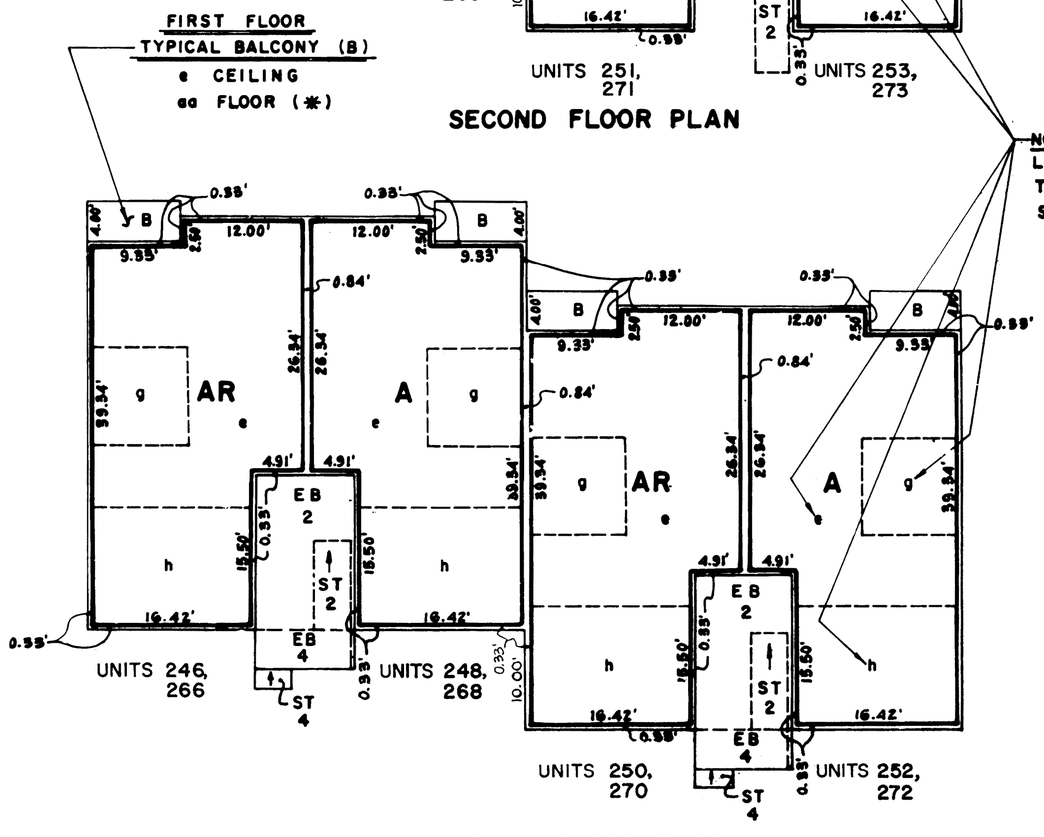

FIRST FLOOR PLAN

NOTE: SMALL LETTERS DENOTE LIMITS OF CEILING ELEVATION TYPICAL. (SEE TYPICAL SECTION SHEET No. 6)

UNIT NO.	FLOOR ELEV. a ✱	FLOOR ELEV. b ✱	CEILING ELEVATIONS e	f	g	h	j	n
246	7900.40	—	7908.40	—	7907.90	7907.23	—	—
247	—	7909.40	—	7917.40	—	—	7916.23	7922.09
248	7900.40	—	7908.40	—	7907.90	7907.23	—	—
249	—	7909.40	—	7917.40	—	—	7916.23	7922.09
250	7900.40	—	7908.40	—	7907.90	7907.23	—	—
251	—	7909.40	—	7917.40	—	—	7916.23	7922.09
252	7900.40	—	7908.40	—	7907.90	7907.23	—	—
253	—	7909.40	—	7917.40	—	—	7916.23	7922.09
266	7905.80	—	7913.80	—	7913.30	7912.63	—	—
267	—	7914.80	—	7922.80	—	—	7921.63	7927.49
268	7905.80	—	7913.80	—	7913.30	7912.63	—	—
269	—	7914.80	—	7922.80	—	—	7921.63	7927.49
270	7905.80	—	7913.80	—	7913.30	7912.63	—	—
271	—	7914.80	—	7922.80	—	—	7921.63	7927.49
272	7905.80	—	7913.80	—	7913.30	7912.63	—	—
273	—	7914.80	—	7922.80	—	—	7921.63	7927.49

(SEE SHEET 6 FOR TYPICAL SECTION)

✱ aa is 0.25' below Elevation a
bb is 0.25' below Elevation b

(FOR LEGEND SEE SHEET 2)

178063-78

SHEET 3 OF 7 SHEETS

FILE _____ FILED DATE _____ BOOK _____ OF MAPS ____ PAGE ____ B ____