Condo Plan Vol 1 Page 16-A

LEGEND

o - INDICATES A 1" I.P. TAGGED R.C.E. 13512

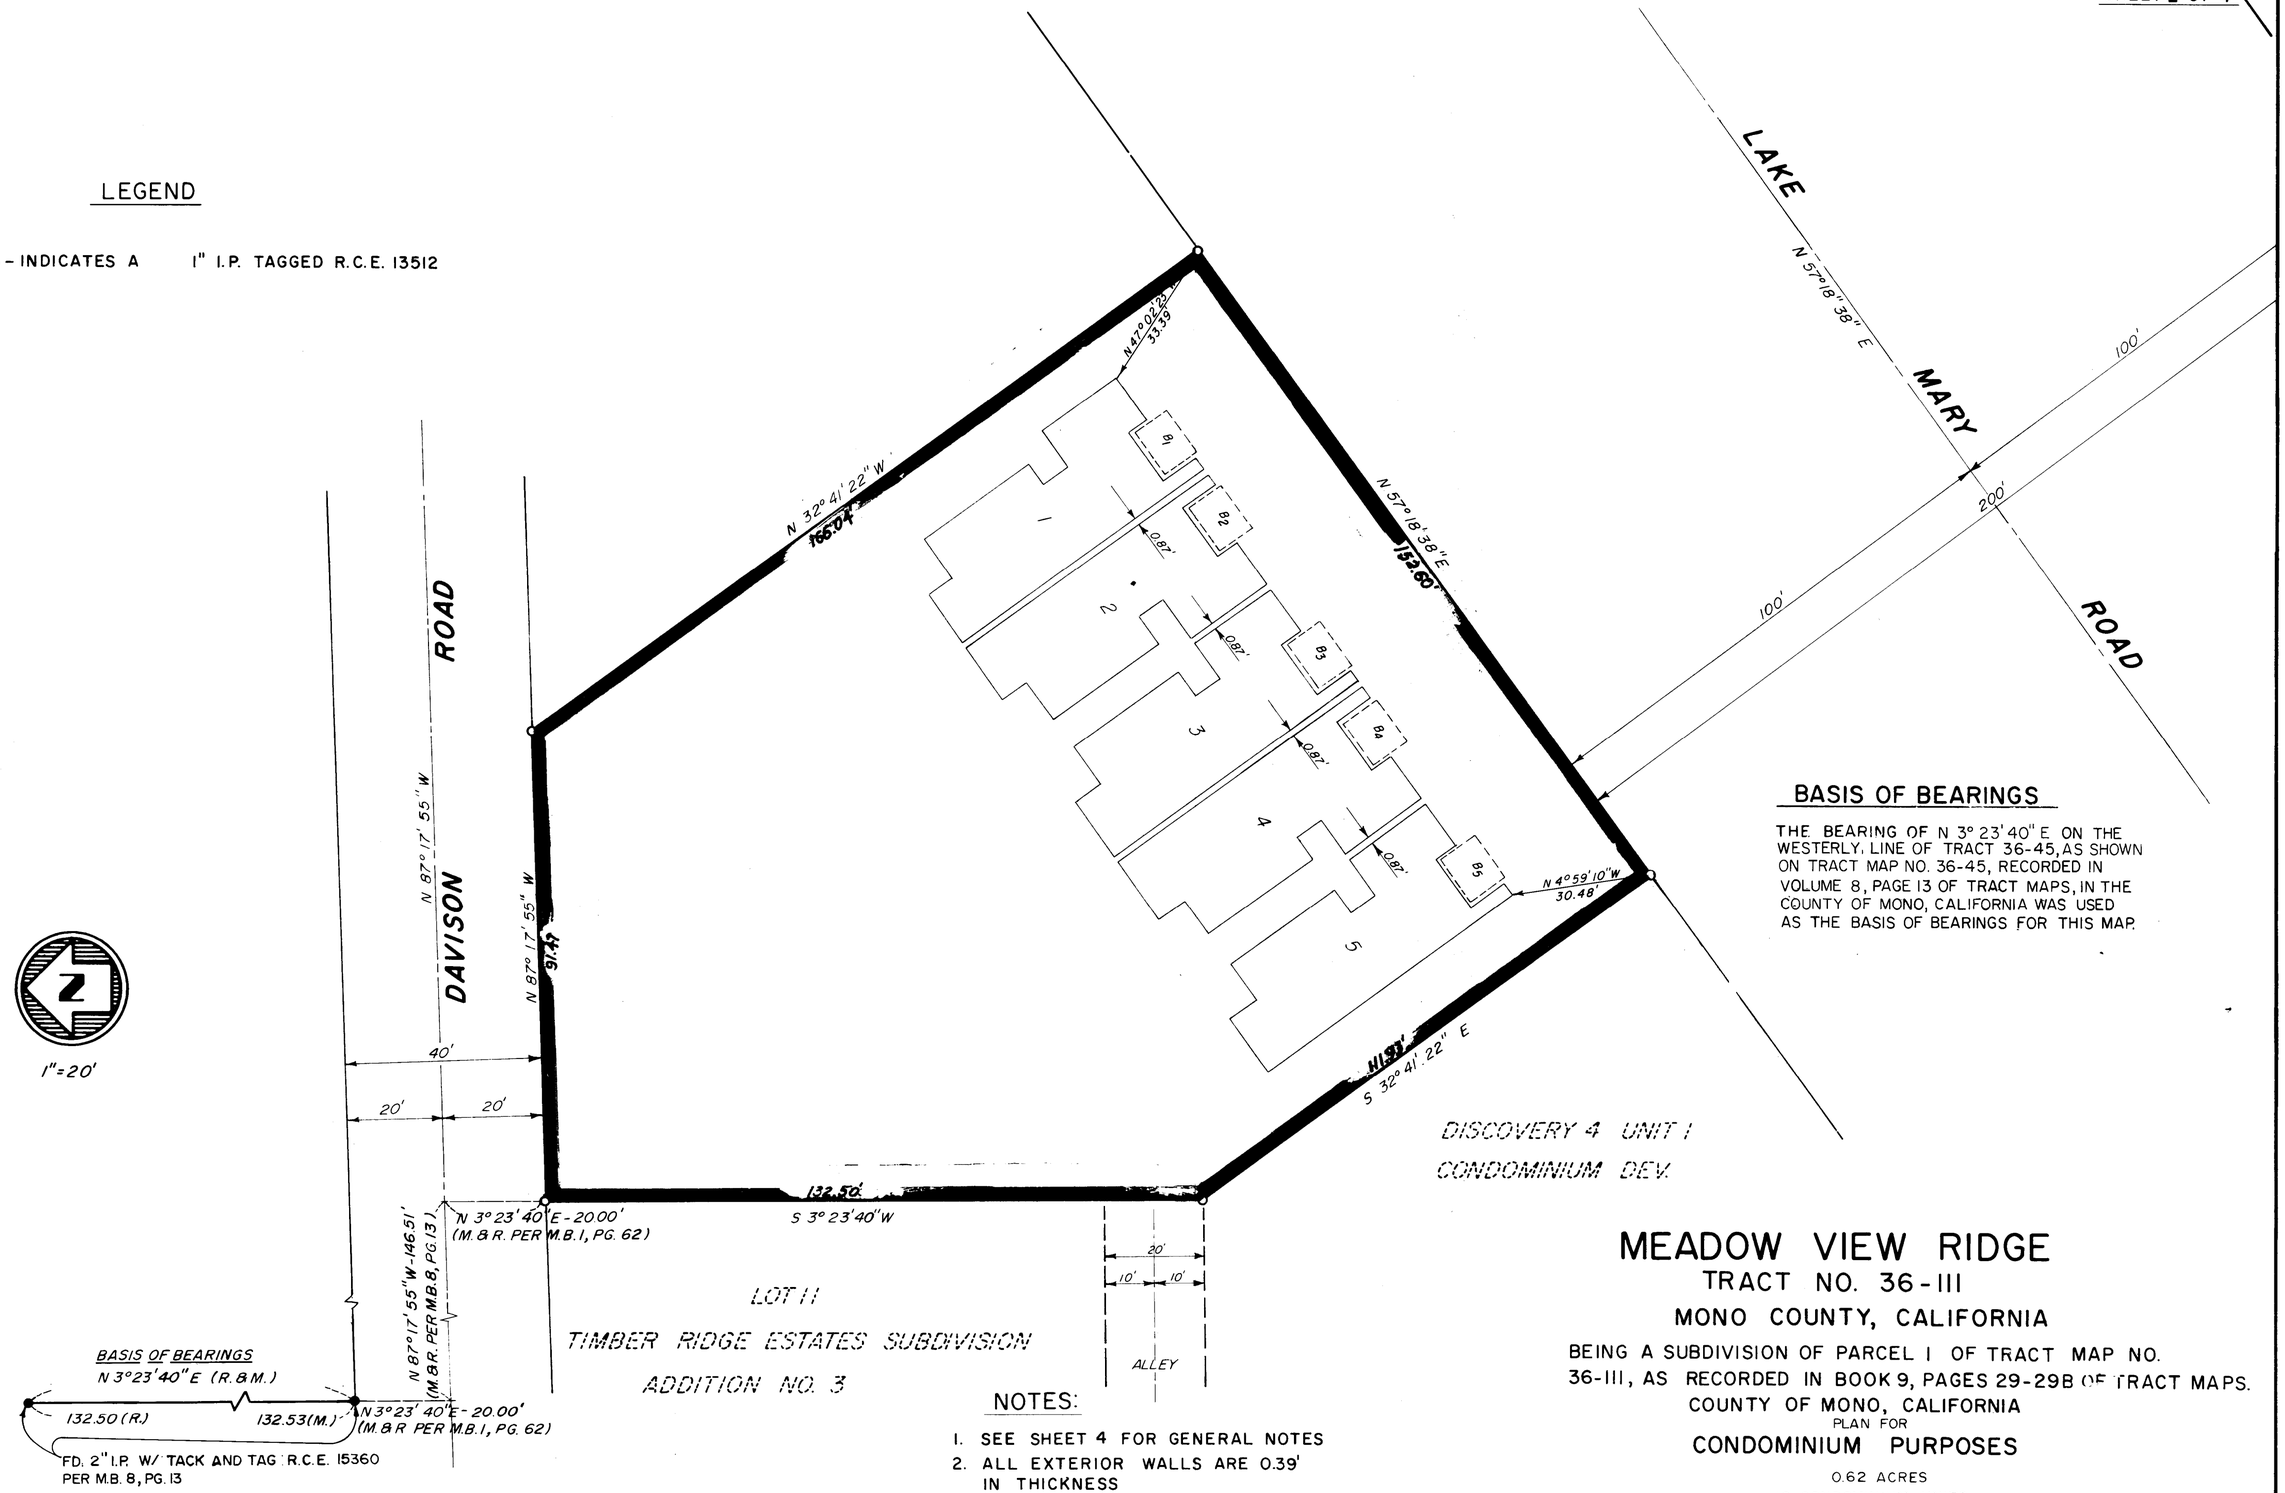

BASIS OF BEARINGS

THE BEARING OF N 3° 23' 40" E ON THE WESTERLY LINE OF TRACT 36-45, AS SHOWN ON TRACT MAP NO. 36-45, RECORDED IN VOLUME 8, PAGE 13 OF TRACT MAPS, IN THE COUNTY OF MONO, CALIFORNIA WAS USED AS THE BASIS OF BEARINGS FOR THIS MAP.

NOTES:

1. SEE SHEET 4 FOR GENERAL NOTES
2. ALL EXTERIOR WALLS ARE 0.39' IN THICKNESS
3. ALL UNITS HEREON ARE TYPE A AS SHOWN IN SECTION A-A, SHEET 4

MEADOW VIEW RIDGE

TRACT NO. 36-111

MONO COUNTY, CALIFORNIA

BEING A SUBDIVISION OF PARCEL I OF TRACT MAP NO. 36-111, AS RECORDED IN BOOK 9, PAGES 29-29B OF TRACT MAPS. COUNTY OF MONO, CALIFORNIA

PLAN FOR

CONDOMINIUM PURPOSES

0.62 ACRES

10 CONDOMINIUM UNITS