MAMMOTH SIERRA CONDOMINIUM PLAN

TRACT NO. 36-117 MAMMOTH LAKES, CALIFORNIA

TRACT MAP

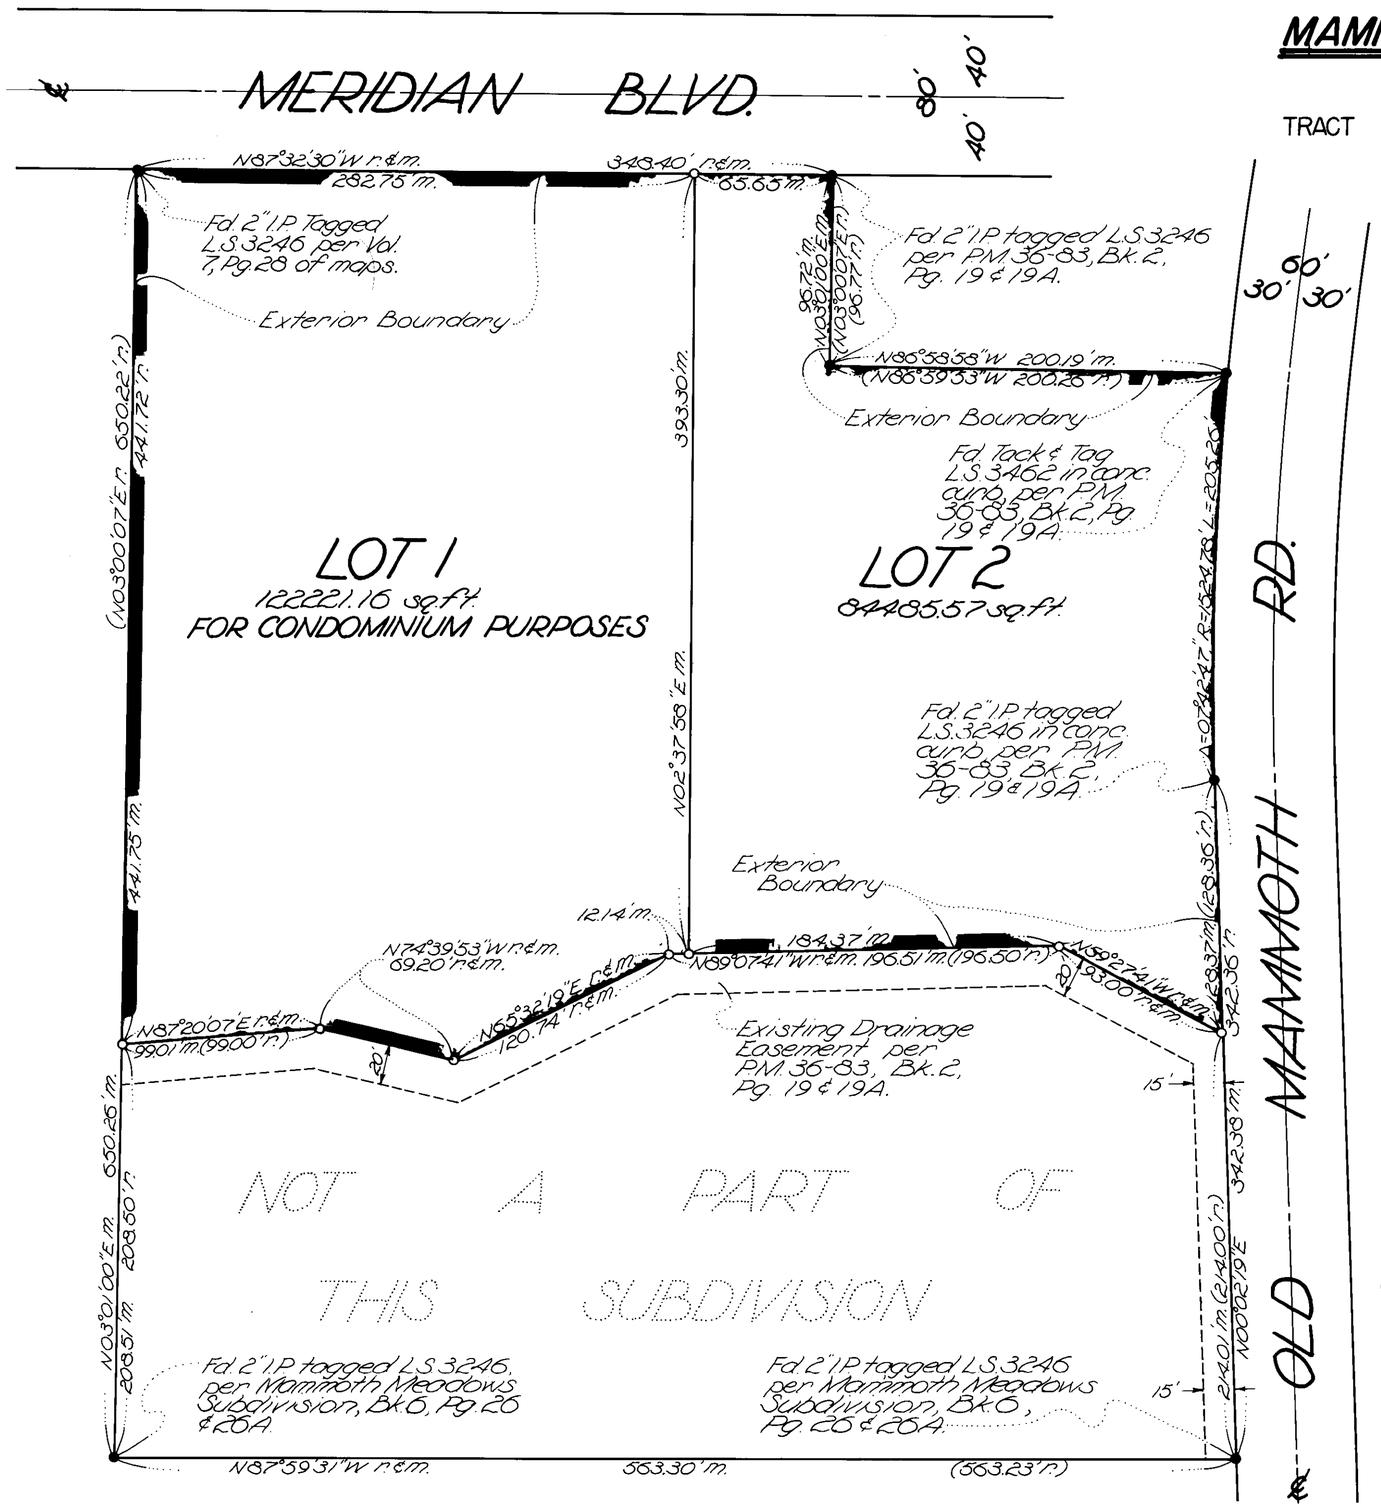

BASIS OF BEARINGS:

The record bearing of N87°59'31"W of the south line of Parcel 1 of Parcel Map № 36-83, recorded in Parcel Map Book 2, Pages 19 and 19A was used as the basis of bearings shown on this map.

MONUMENTATION:

- ● Indicates a found point as noted.
- ○ Indicates set 2" I.P. tagged L.S.3462.

NOTE:

r. = record
m. = measured

Record data shown on this map is per Parcel Map № 36-83, recorded in Book 2, Pages 19 and 19A of Parcel Maps, records of Mono County.

SCALE: 1" = 50'