SIERRA MEGEVE

TRACT NO. 36-104 MAMMOTH LAKES, CALIFORNIA

CONDOMINIUM PLAN

TRACT MAP

Basis of Bearings:

Bearings shown hereon are based on the S'ly line of Parcel 1, being N.89°21'09"W. per Parcel Map 36-58, Volume 1, Pages 127, 127A and 127B of Maps, records of Mono County, California.

Legal Description

In the County of Mono, California. Being Parcel 1 of Parcel Map 36-58 as shown on the Map filed in Volume 1, Pages 127, 127A and 127B of Maps, records of Mono County, California.

0 10 20 30 40 50 100 200 300

Scale in Feet

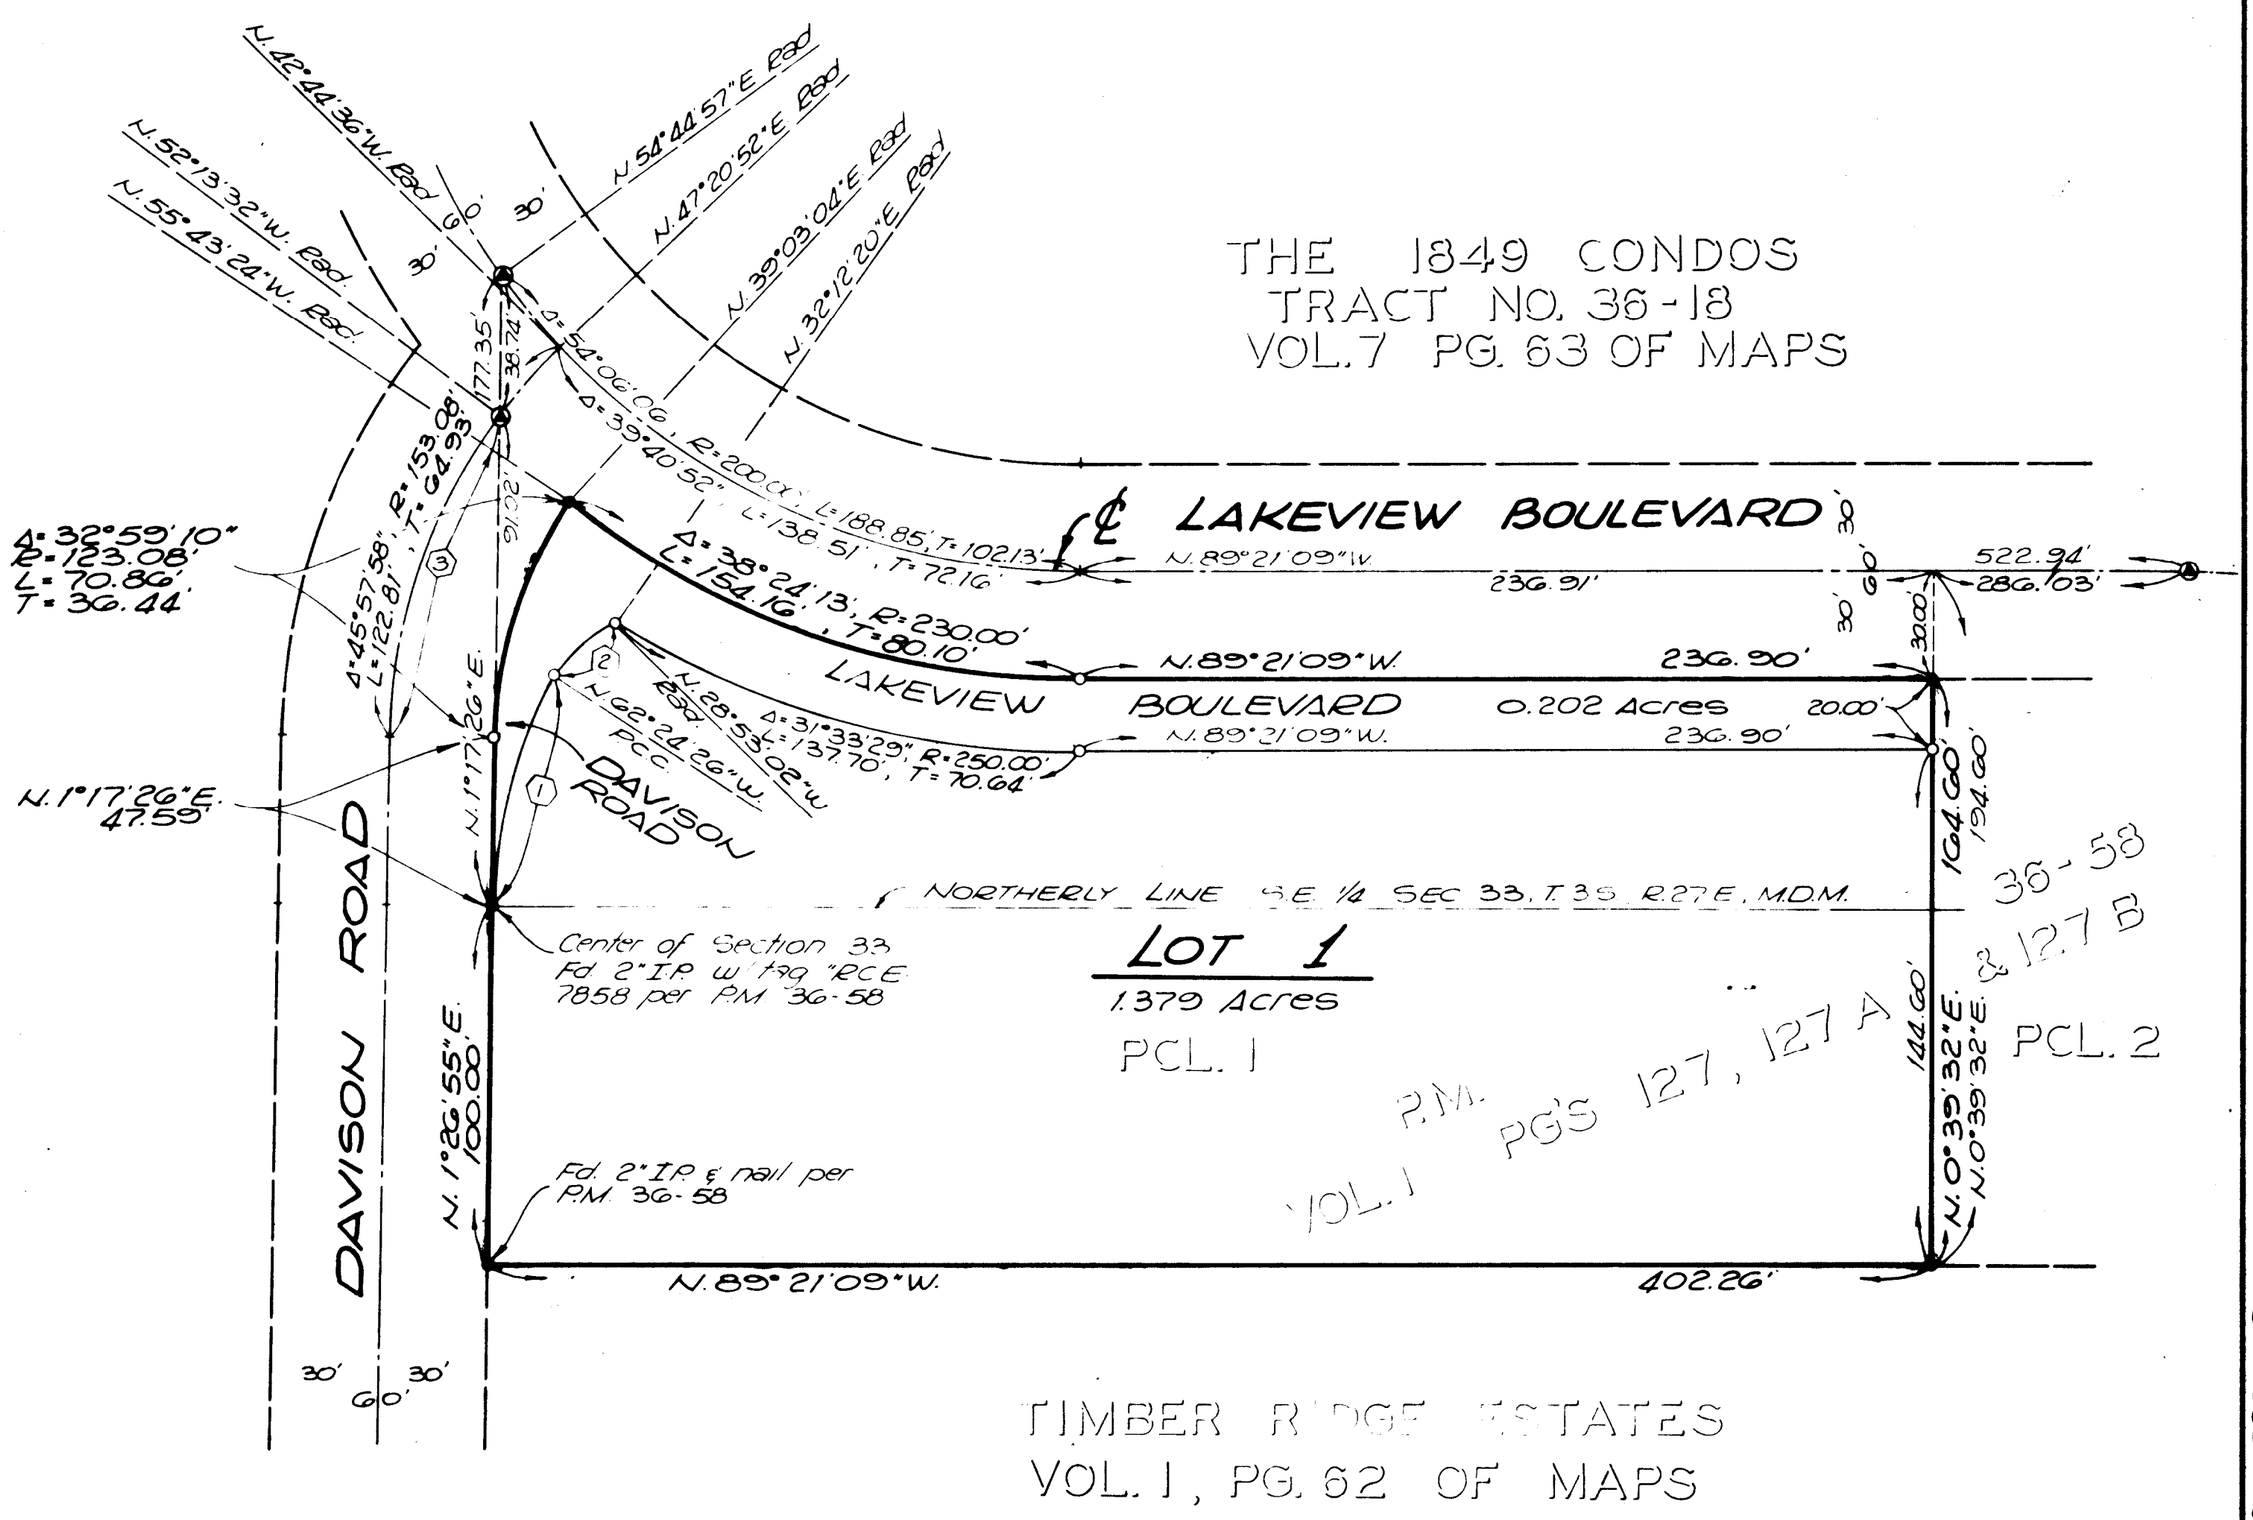

CURVE DATA

(1) Δ=26°08'39"
R=144.00'
L=65.71'
T=33.44'

(2) Δ=33°31'24"
R=44.00'
L=25.74'
T=13.25'

(3) Δ=36°29'02"
R=153.08'
L=97.48'
T=50.45'

Condo Plan Vol 1 Page 19-B