SCALE: 1" = 50'

SHEET 3 OF 5

WHISKEY CREEK

CONDOMINIUM PLAN

TRACT № 37-25, CROWLEY LAKE, CALIFORNIA

TRACT MAP

BASIS OF BEARINGS:

The record bearing of N 50°38'00" W of the Northeasterly line of U.S. Highway 395 as shown on the Lakeview Subdivision map recorded in Book 6, Pages 34, 34A, and 34B of maps, records of Mono County, was used as the basis of bearings shown on this map.

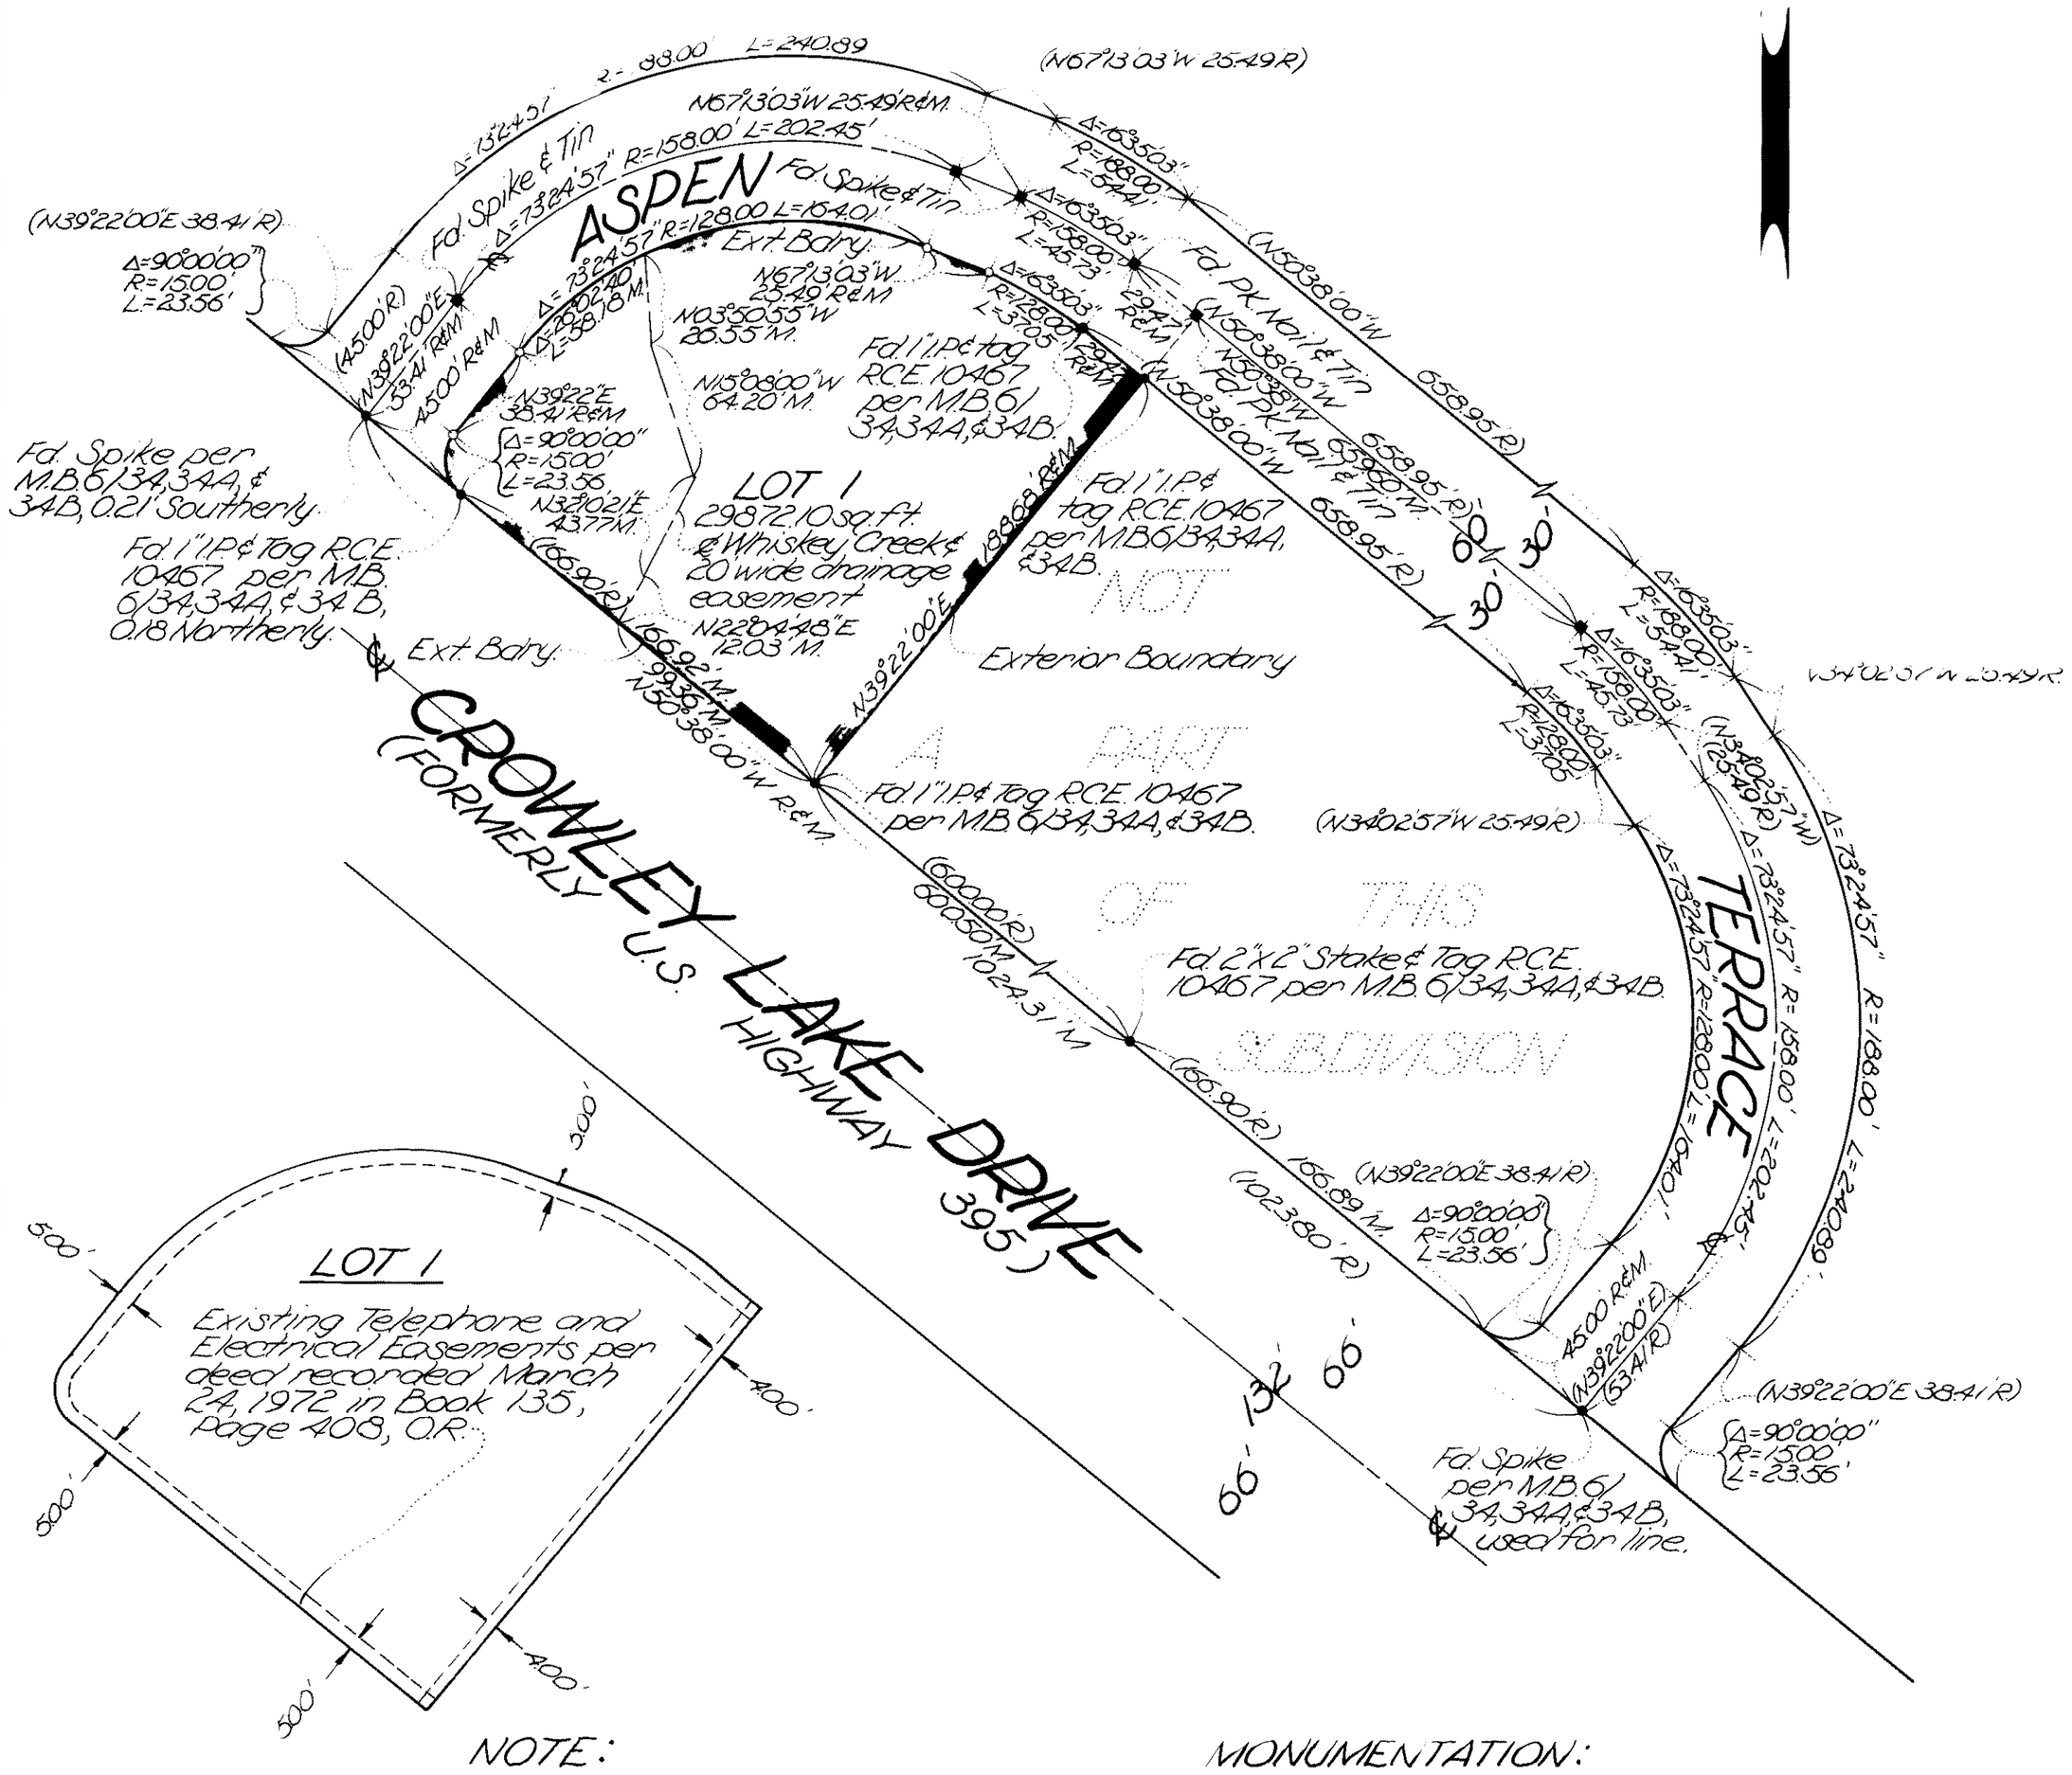

NOTE:

R = Record
M = Measured

Record data shown on this map is per Lakeview Subdivision map recorded in Book 6, Pages 34, 34A and 34B of maps, records of Mono County.

MONUMENTATION:

- ● Indicates a found point as noted.
- ○ Indicates set 2" I.P. & Tag L.S. 3462, unless otherwise noted.
- ▪ Indicates a found point as noted, in lieu of spike per M.B. 6/34, 34A, & 34B.

C/P

Vol 7 Page 32-B

80-128
KELLEY