HELIOS AT MAMMOTH, NORTH

CONDOMINIUM PLAN

TRACT NO. 36-106, MAMMOTH LAKES, CALIFORNIA.

PLOT PLAN

Notes:

B - Indicates Unit Type
3 - Indicates Unit Number
▲ - Indicates Entrance
Basis of Bearings (see sheet 3).
▨ - Indicates Underground Parking

Finish Floor Elevations

Unit No.	Elev.
1	01.50
2	01.50
3	01.50
4	96.50
5	01.50
6	01.50
7	01.50
8	01.50
9	00.68
10	00.68
11	98.68
12	98.68

UNDERGROUND PARKING:

FINISH FLOOR = 87.37
CEILING ELEV. = 99.61

Bench Mark:
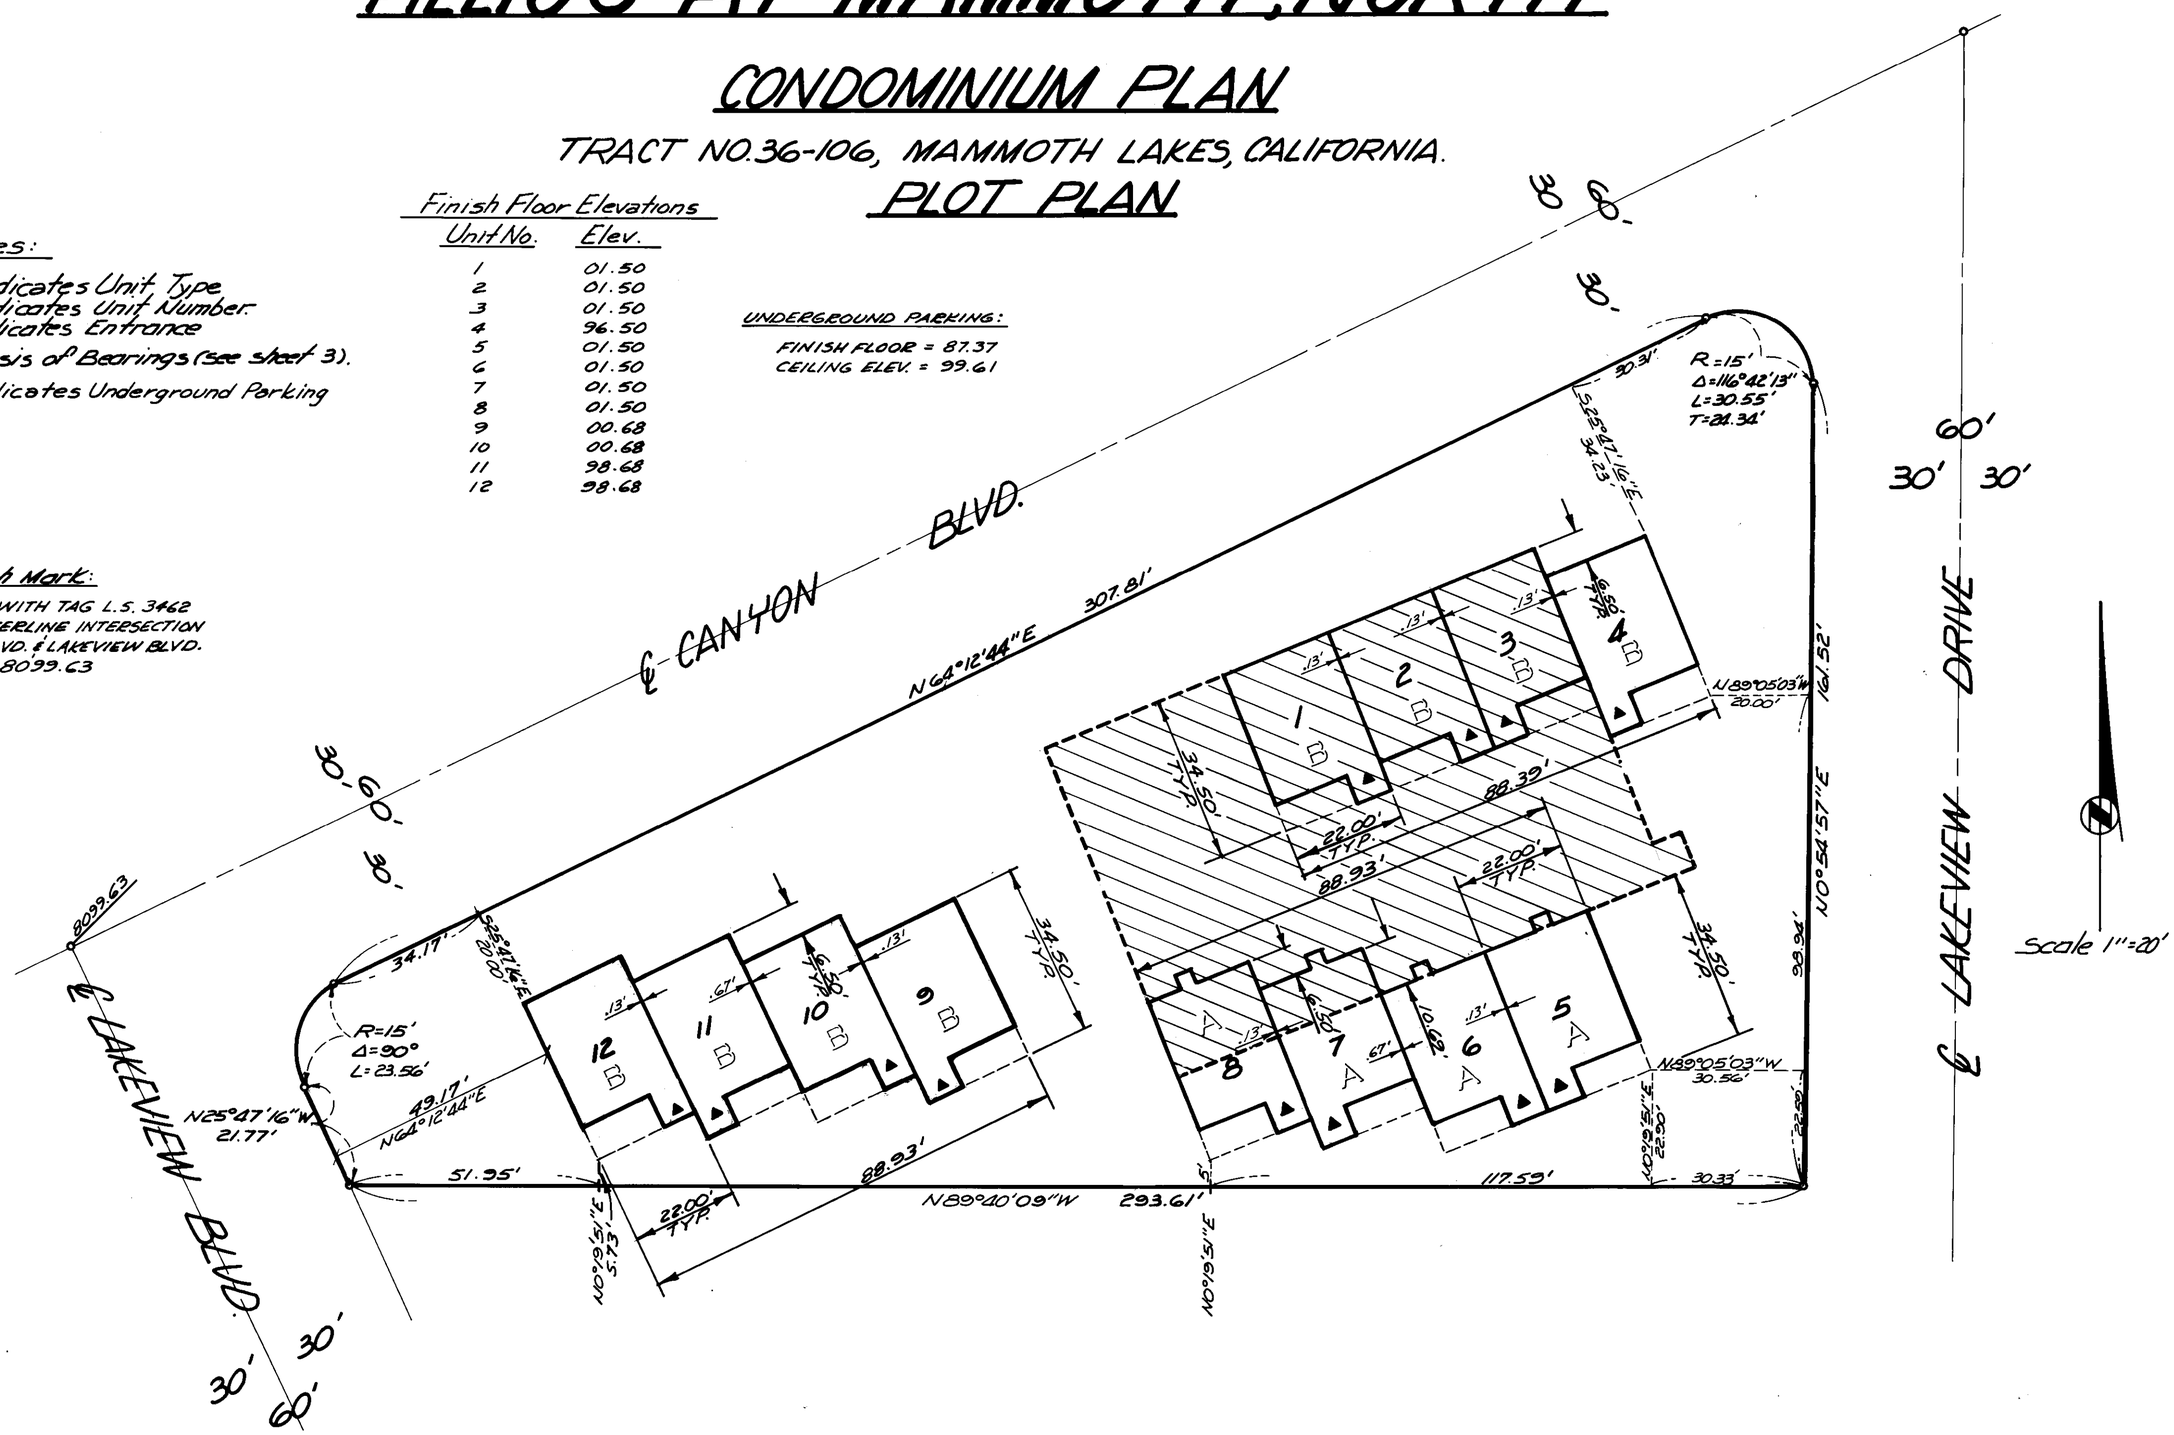
BOAT SPIKE WITH TAG L.S. 3462 AT THE CENTERLINE INTERSECTION OF CANYON BLVD. & LAKEVIEW BLVD.
ELEVATION = 8099.63