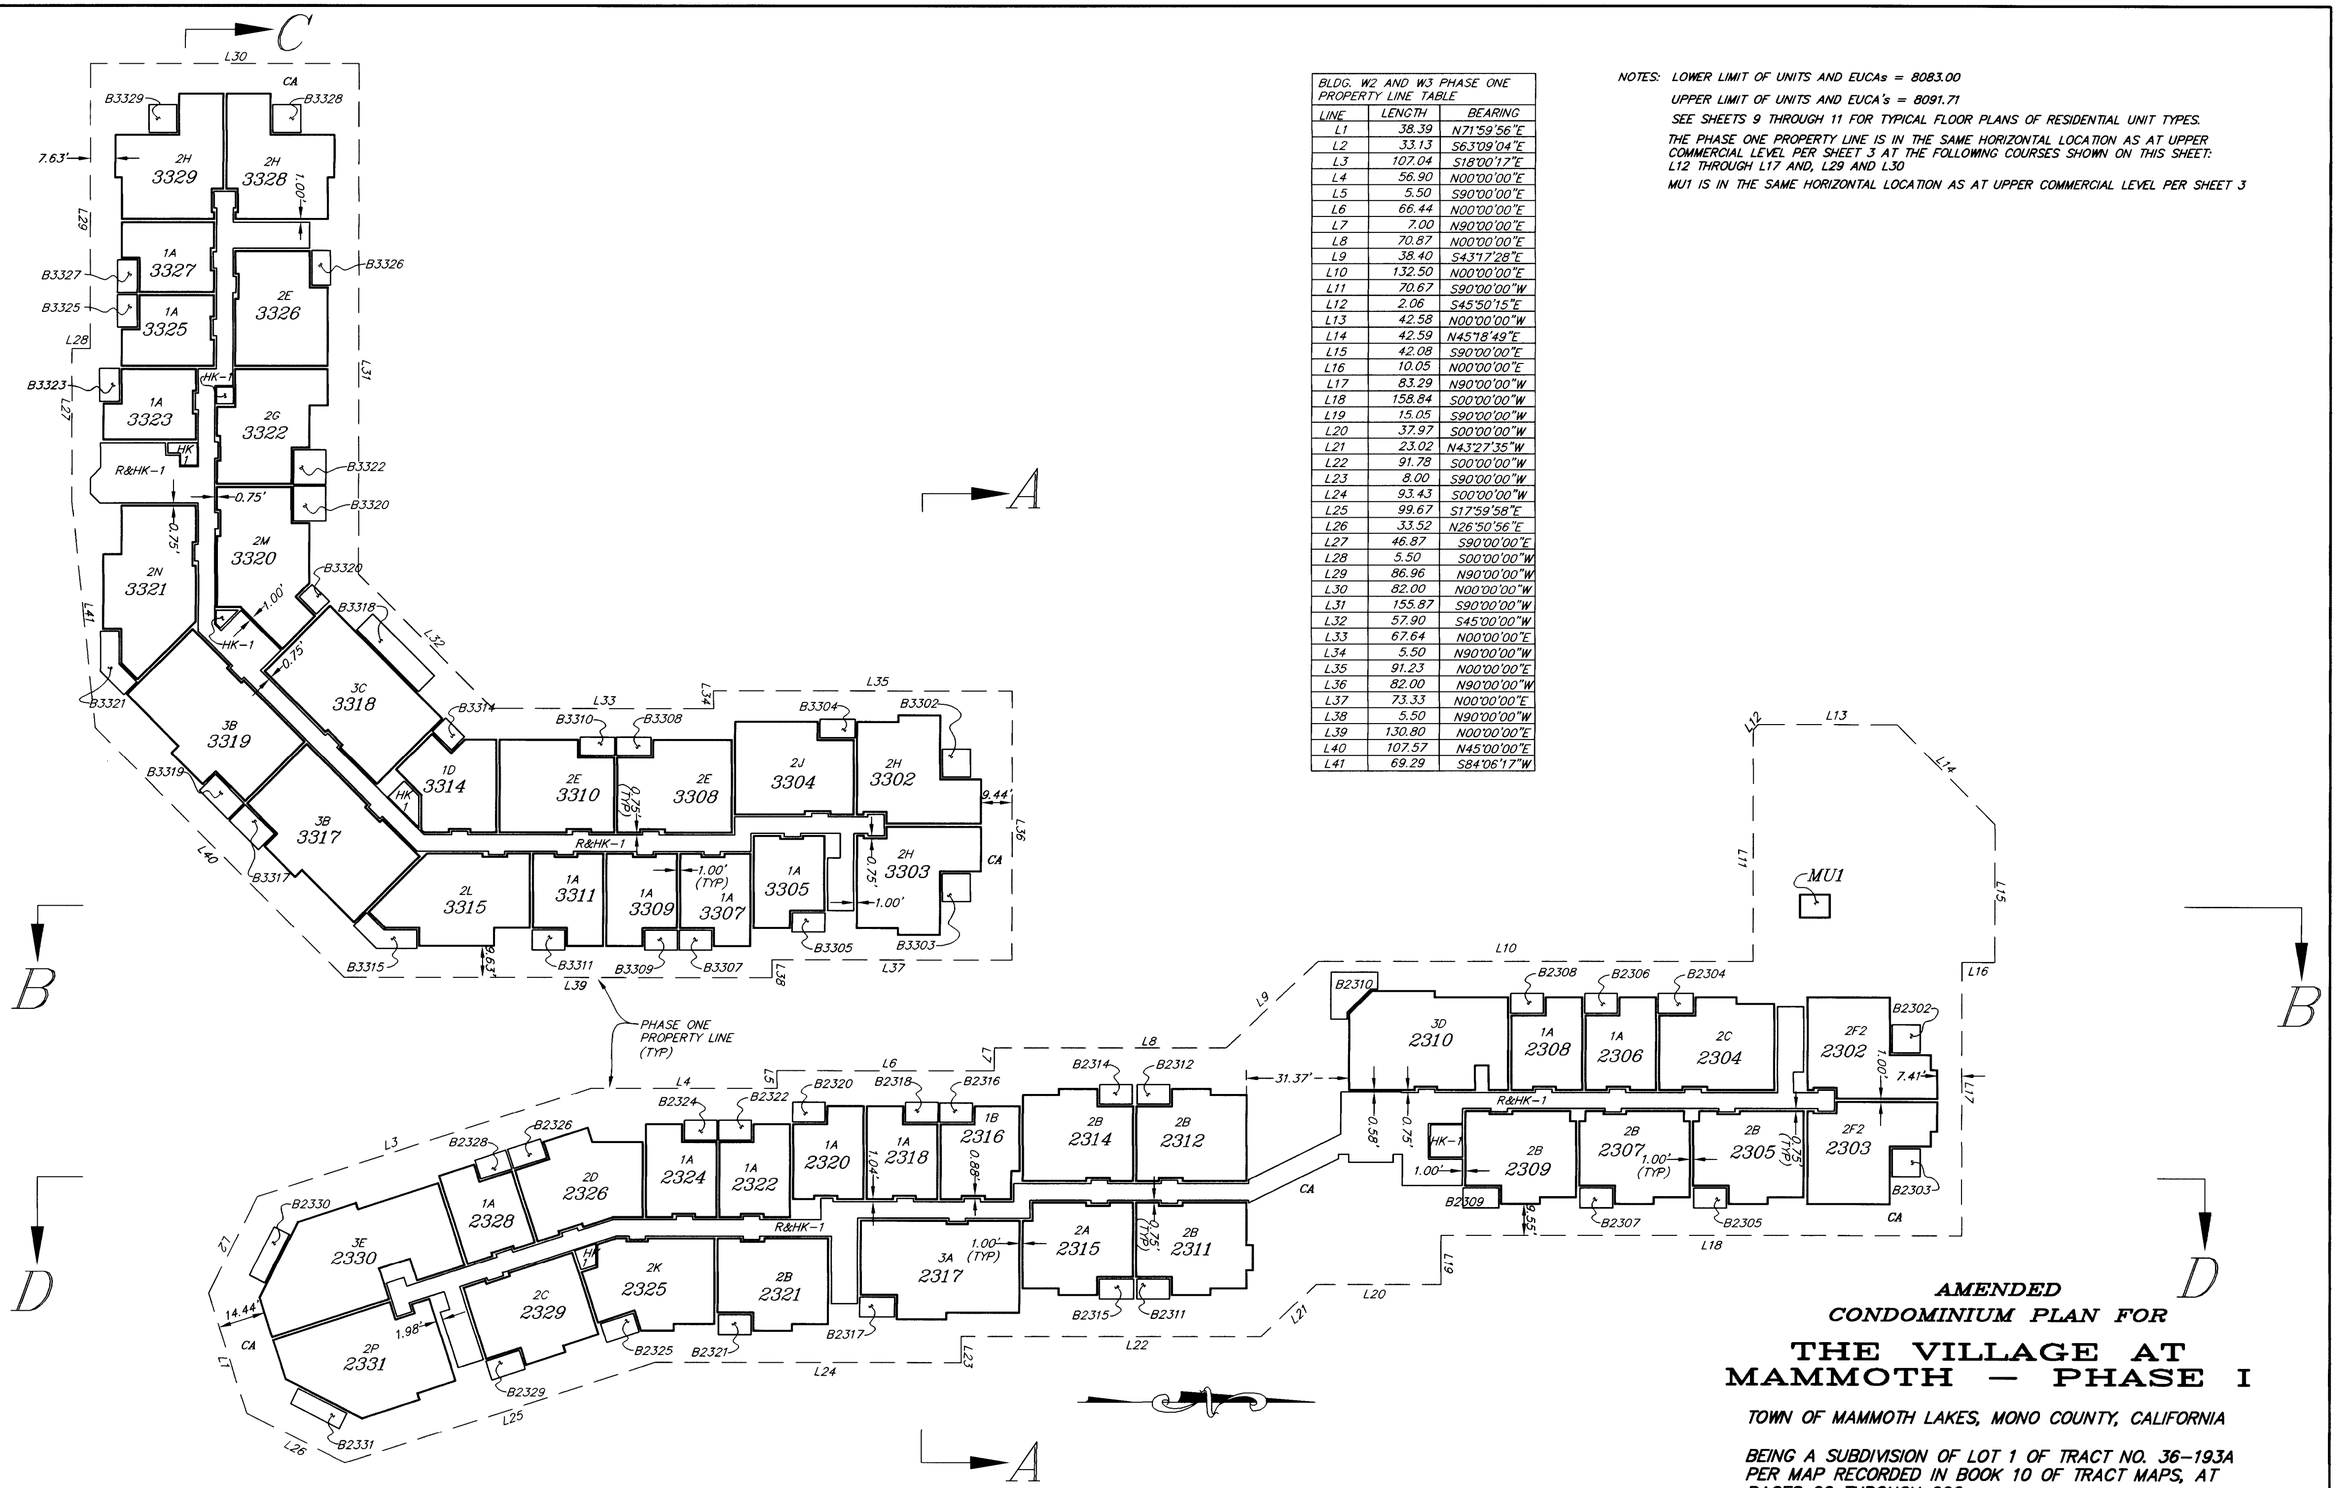

BLDG. W2 AND W3 PHASE ONE PROPERTY LINE TABLE		
LINE	LENGTH	BEARING
L1	38.39	N71°59'56"E
L2	33.13	S63°09'04"E
L3	107.04	S18°00'17"E
L4	56.90	N00°00'00"E
L5	5.50	S90°00'00"E
L6	66.44	N00°00'00"E
L7	7.00	N90°00'00"E
L8	70.87	N00°00'00"E
L9	38.40	S43°17'28"E
L10	132.50	N00°00'00"E
L11	70.67	S90°00'00"W
L12	2.06	S45°50'15"E
L13	42.58	N00°00'00"W
L14	42.59	N45°18'49"E
L15	42.08	S90°00'00"E
L16	10.05	N00°00'00"E
L17	83.29	N90°00'00"W
L18	158.84	S00°00'00"W
L19	15.05	S90°00'00"W
L20	37.97	S00°00'00"W
L21	23.02	N43°27'35"W
L22	91.78	S00°00'00"W
L23	8.00	S90°00'00"W
L24	93.43	S00°00'00"W
L25	99.67	S17°59'58"E
L26	33.52	N26°50'56"E
L27	46.87	S90°00'00"E
L28	5.50	S00°00'00"W
L29	86.96	N90°00'00"W
L30	82.00	N00°00'00"W
L31	155.87	S90°00'00"W
L32	57.90	S45°00'00"W
L33	67.64	N00°00'00"E
L34	5.50	N90°00'00"W
L35	91.23	N00°00'00"E
L36	82.00	N90°00'00"W
L37	73.33	N00°00'00"E
L38	5.50	N90°00'00"W
L39	130.80	N00°00'00"E
L40	107.57	N45°00'00"E
L41	69.29	S84°06'17"W

NOTES: LOWER LIMIT OF UNITS AND EUCAs = 8083.00

UPPER LIMIT OF UNITS AND EUCA's = 8091.71

SEE SHEETS 9 THROUGH 11 FOR TYPICAL FLOOR PLANS OF RESIDENTIAL UNIT TYPES.

THE PHASE ONE PROPERTY LINE IS IN THE SAME HORIZONTAL LOCATION AS AT UPPER COMMERCIAL LEVEL PER SHEET 3 AT THE FOLLOWING COURSES SHOWN ON THIS SHEET: L12 THROUGH L17 AND, L29 AND L30

MU1 IS IN THE SAME HORIZONTAL LOCATION AS AT UPPER COMMERCIAL LEVEL PER SHEET 3

AMENDED CONDOMINIUM PLAN FOR

THE VILLAGE AT MAMMOTH — PHASE I

TOWN OF MAMMOTH LAKES, MONO COUNTY, CALIFORNIA

BEING A SUBDIVISION OF LOT 1 OF TRACT NO. 36-193A PER MAP RECORDED IN BOOK 10 OF TRACT MAPS, AT PAGES 60 THROUGH 60C.

BUILDINGS- LEVEL 83.00

SCALE: 1" = 30'

1769\NorthVillage-condo.dwg
triad/holmes associates

C:\Land Projects\R21\769\dwg\autocad\ll NorthVillage condo.dwg, 01/31/2003 02:25:12 PM, Jonathan Pitt