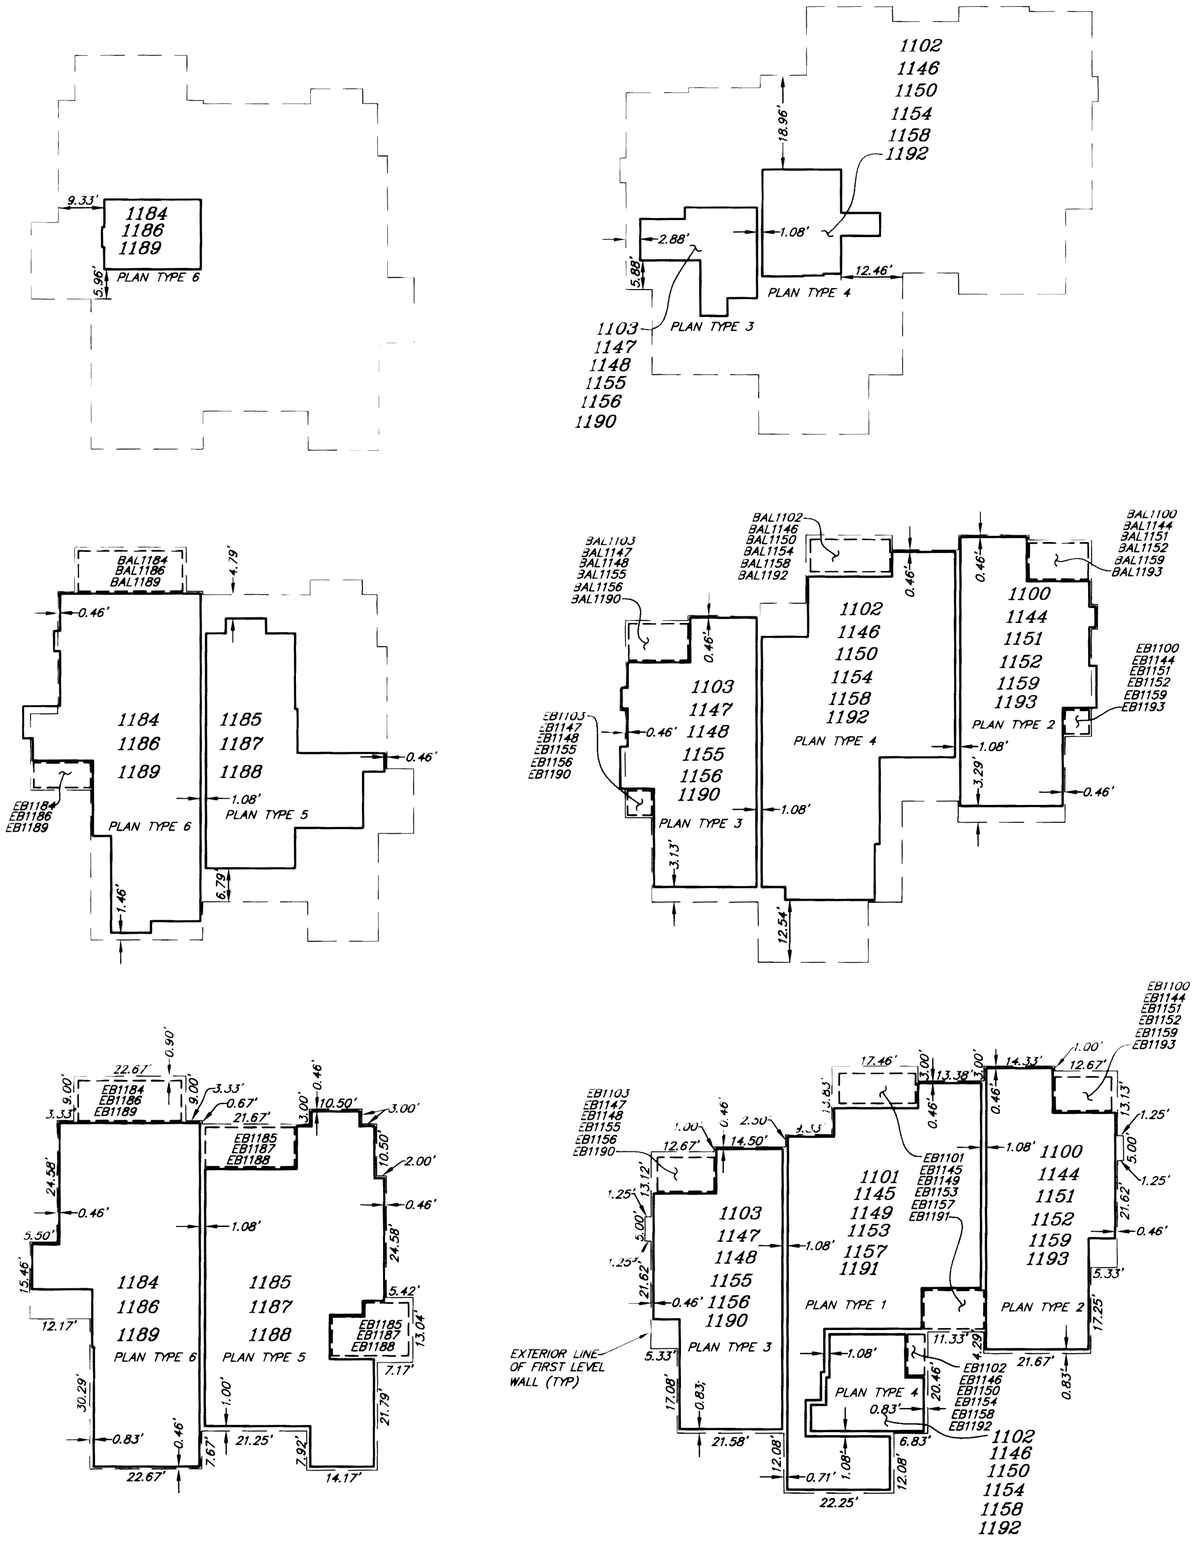

NOTES: SEE SITE PLAN ON SHEET 2 FOR BUILDING ALIGNMENTS AND LOCATIONS
BUILDINGS 14, 25, 26 AND 28 AND THE UNITS THEREIN ARE REVERSE PLAN TYPES.
SEE SHEETS 4 THROUGH 8 FOR UNIT TYPE PLANS.
SEE SHEETS 4 THROUGH 8 FOR UPPER AND LOWER LIMIT ELEVATION DATA OF THE UNITS.

SCALE: 1"=20'

CONDOMINIUM PLAN FOR

THE LODGES AT SNOWCREEK PHASE I

TOWN OF MAMMOTH LAKES, MONO COUNTY, CALIFORNIA

BEING A SUBDIVISION OF LOT 1 OF TRACT NO. 36-194A PER MAP RECORDED IN BOOK 10 OF TRACT MAPS, AT PAGES 71 THROUGH 71A

triad/holmes assoc.

SHEET 3 OF 8

C:\Land Projects 2004\1849-snowcreek-VI\dwg\SNOWCREEK-VI-Condo Phl.dwg, 4/15/2004 12:23:09 PM, Jonathan Pitt