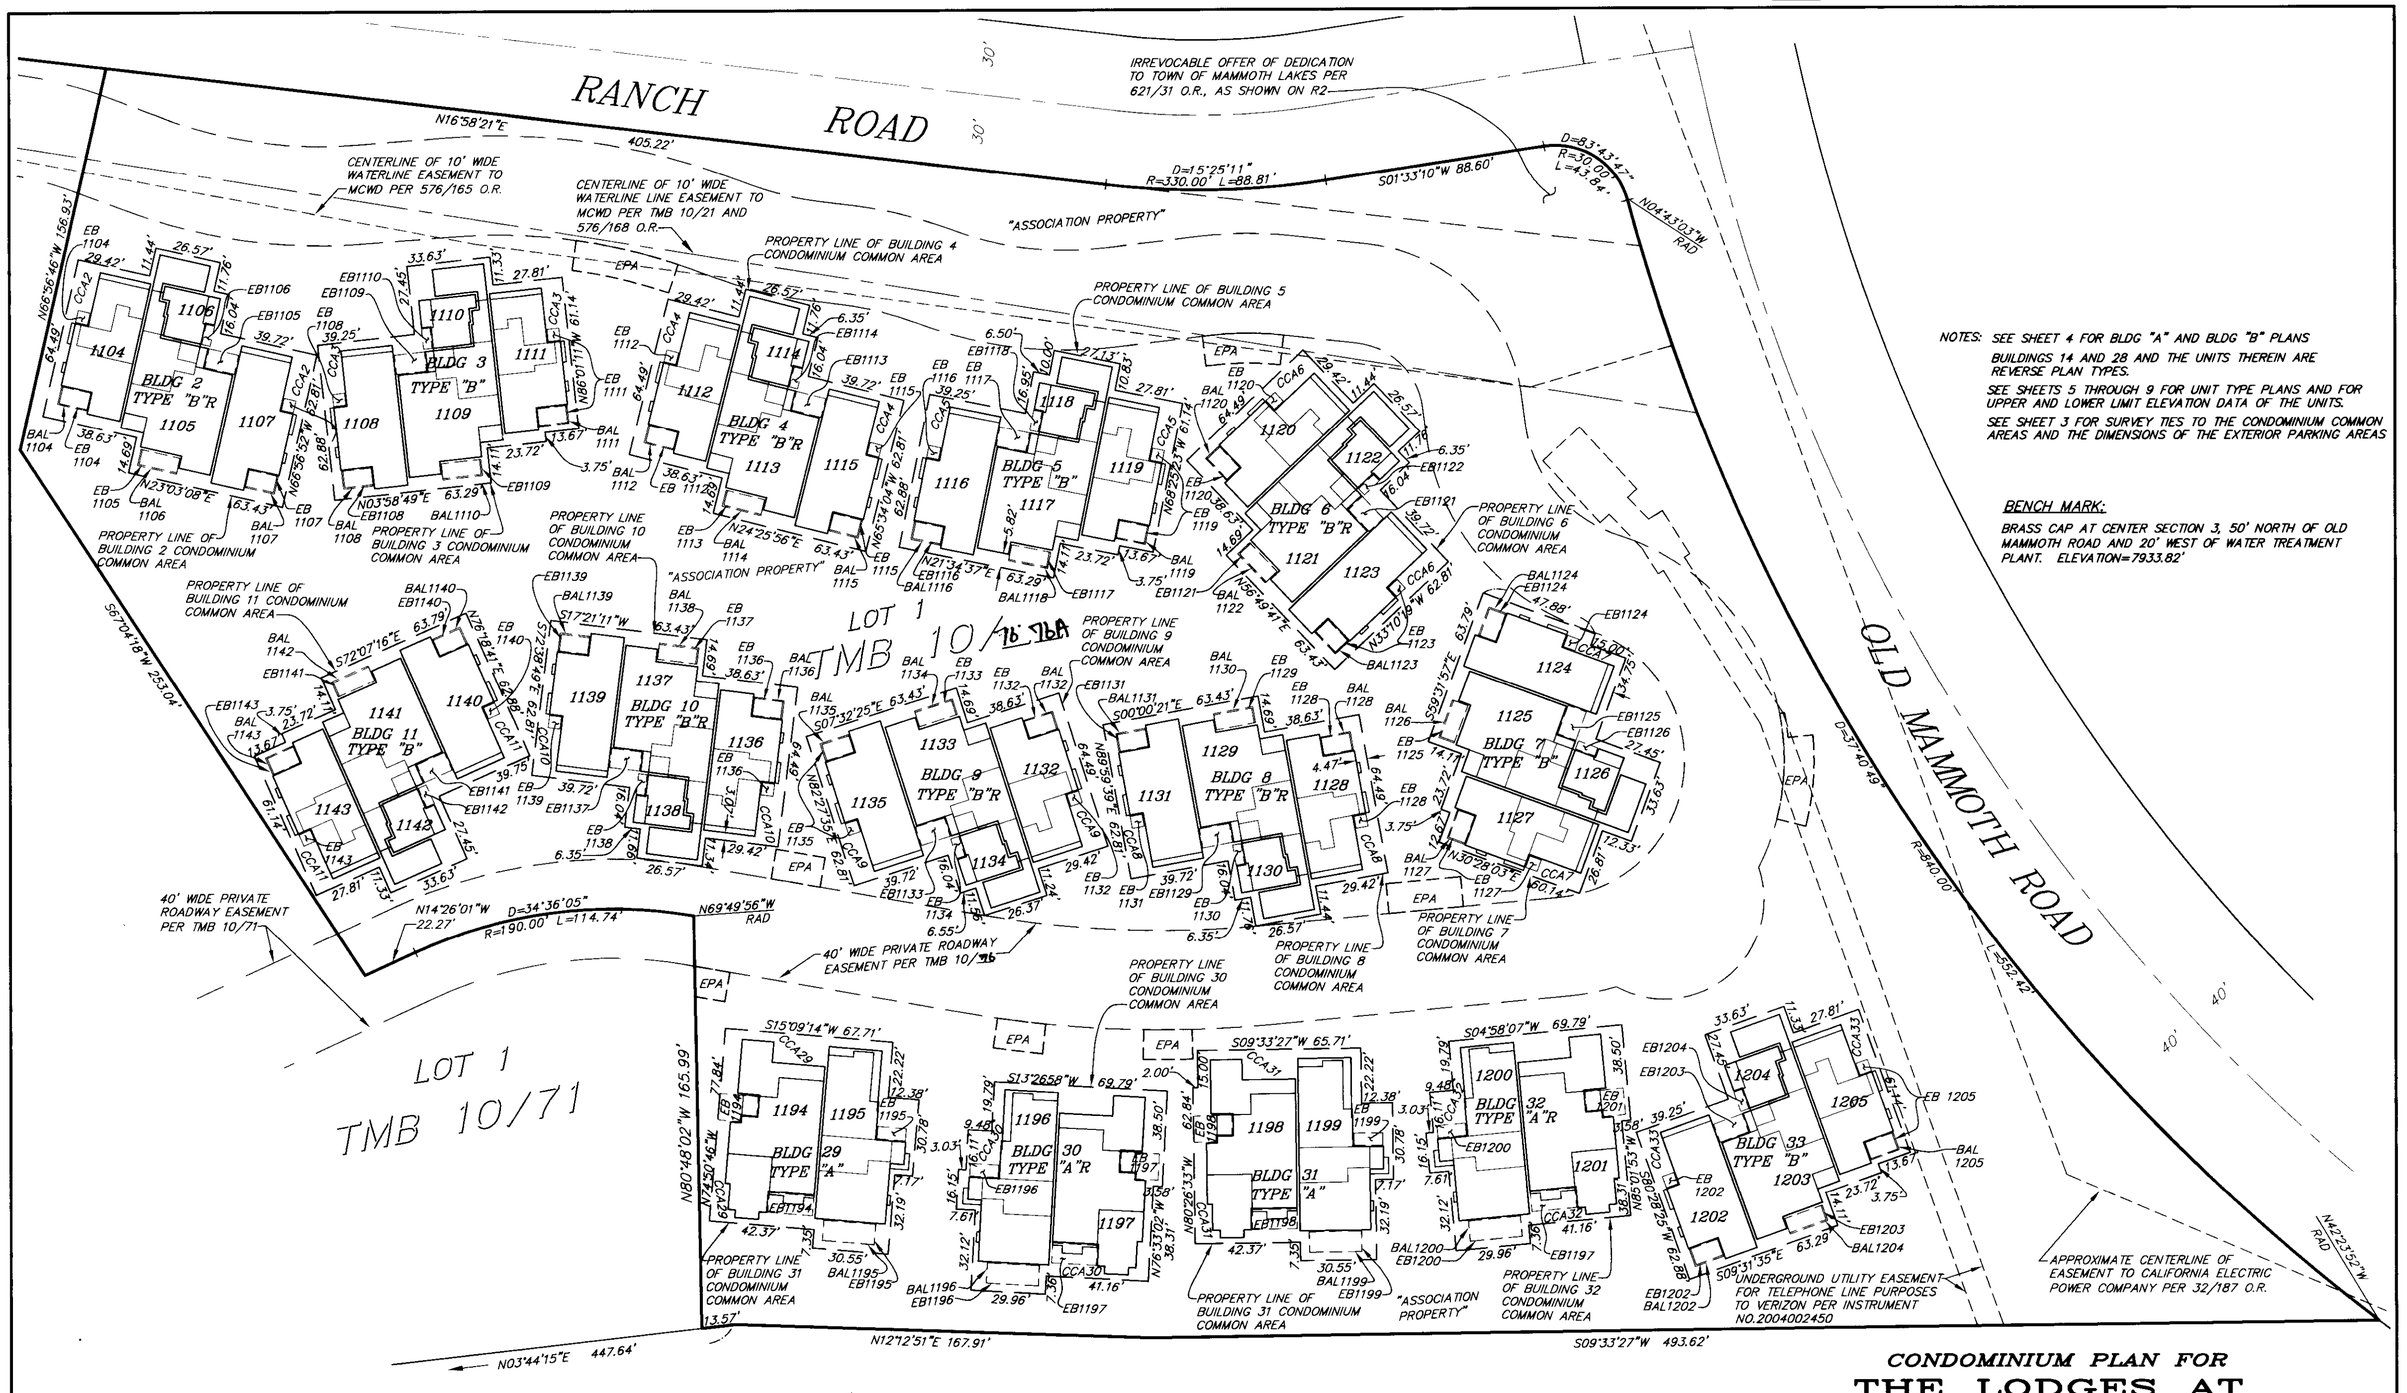

NOTES: SEE SHEET 4 FOR BLDG "A" AND BLDG "B" PLANS

BUILDINGS 14 AND 28 AND THE UNITS THEREIN ARE REVERSE PLAN TYPES.

SEE SHEETS 5 THROUGH 9 FOR UNIT TYPE PLANS AND FOR UPPER AND LOWER LIMIT ELEVATION DATA OF THE UNITS.

SEE SHEET 3 FOR SURVEY TIES TO THE CONDOMINIUM COMMON AREAS AND THE DIMENSIONS OF THE EXTERIOR PARKING AREAS

BENCH MARK:

BRASS CAP AT CENTER SECTION 3, 50' NORTH OF OLD MAMMOTH ROAD AND 20' WEST OF WATER TREATMENT PLANT. ELEVATION=7933.82'

GRAPHIC SCALE

40 0 20 40 80 160

(IN FEET)
1 inch = 40 ft.

CONDOMINIUM PLAN FOR

THE LODGES AT SNOWCREEK PHASE II

TOWN OF MAMMOTH LAKES, MONO COUNTY, CALIFORNIA

BEING A SUBDIVISION OF LOT 1 OF TRACT NO. 36-194B PER MAP RECORDED IN BOOK 10 OF TRACT MAPS, AT PAGES 76 THROUGH 76A

triad/holmes assoc.

SHEET 2 OF 9

C:\Land Projects 2004\1849-snowcreek-VI\dwg\SNOWCREEK-VI-Condo PhII.dwg, 7/20/2004 12:53:32 PM, Jonathan Pitt