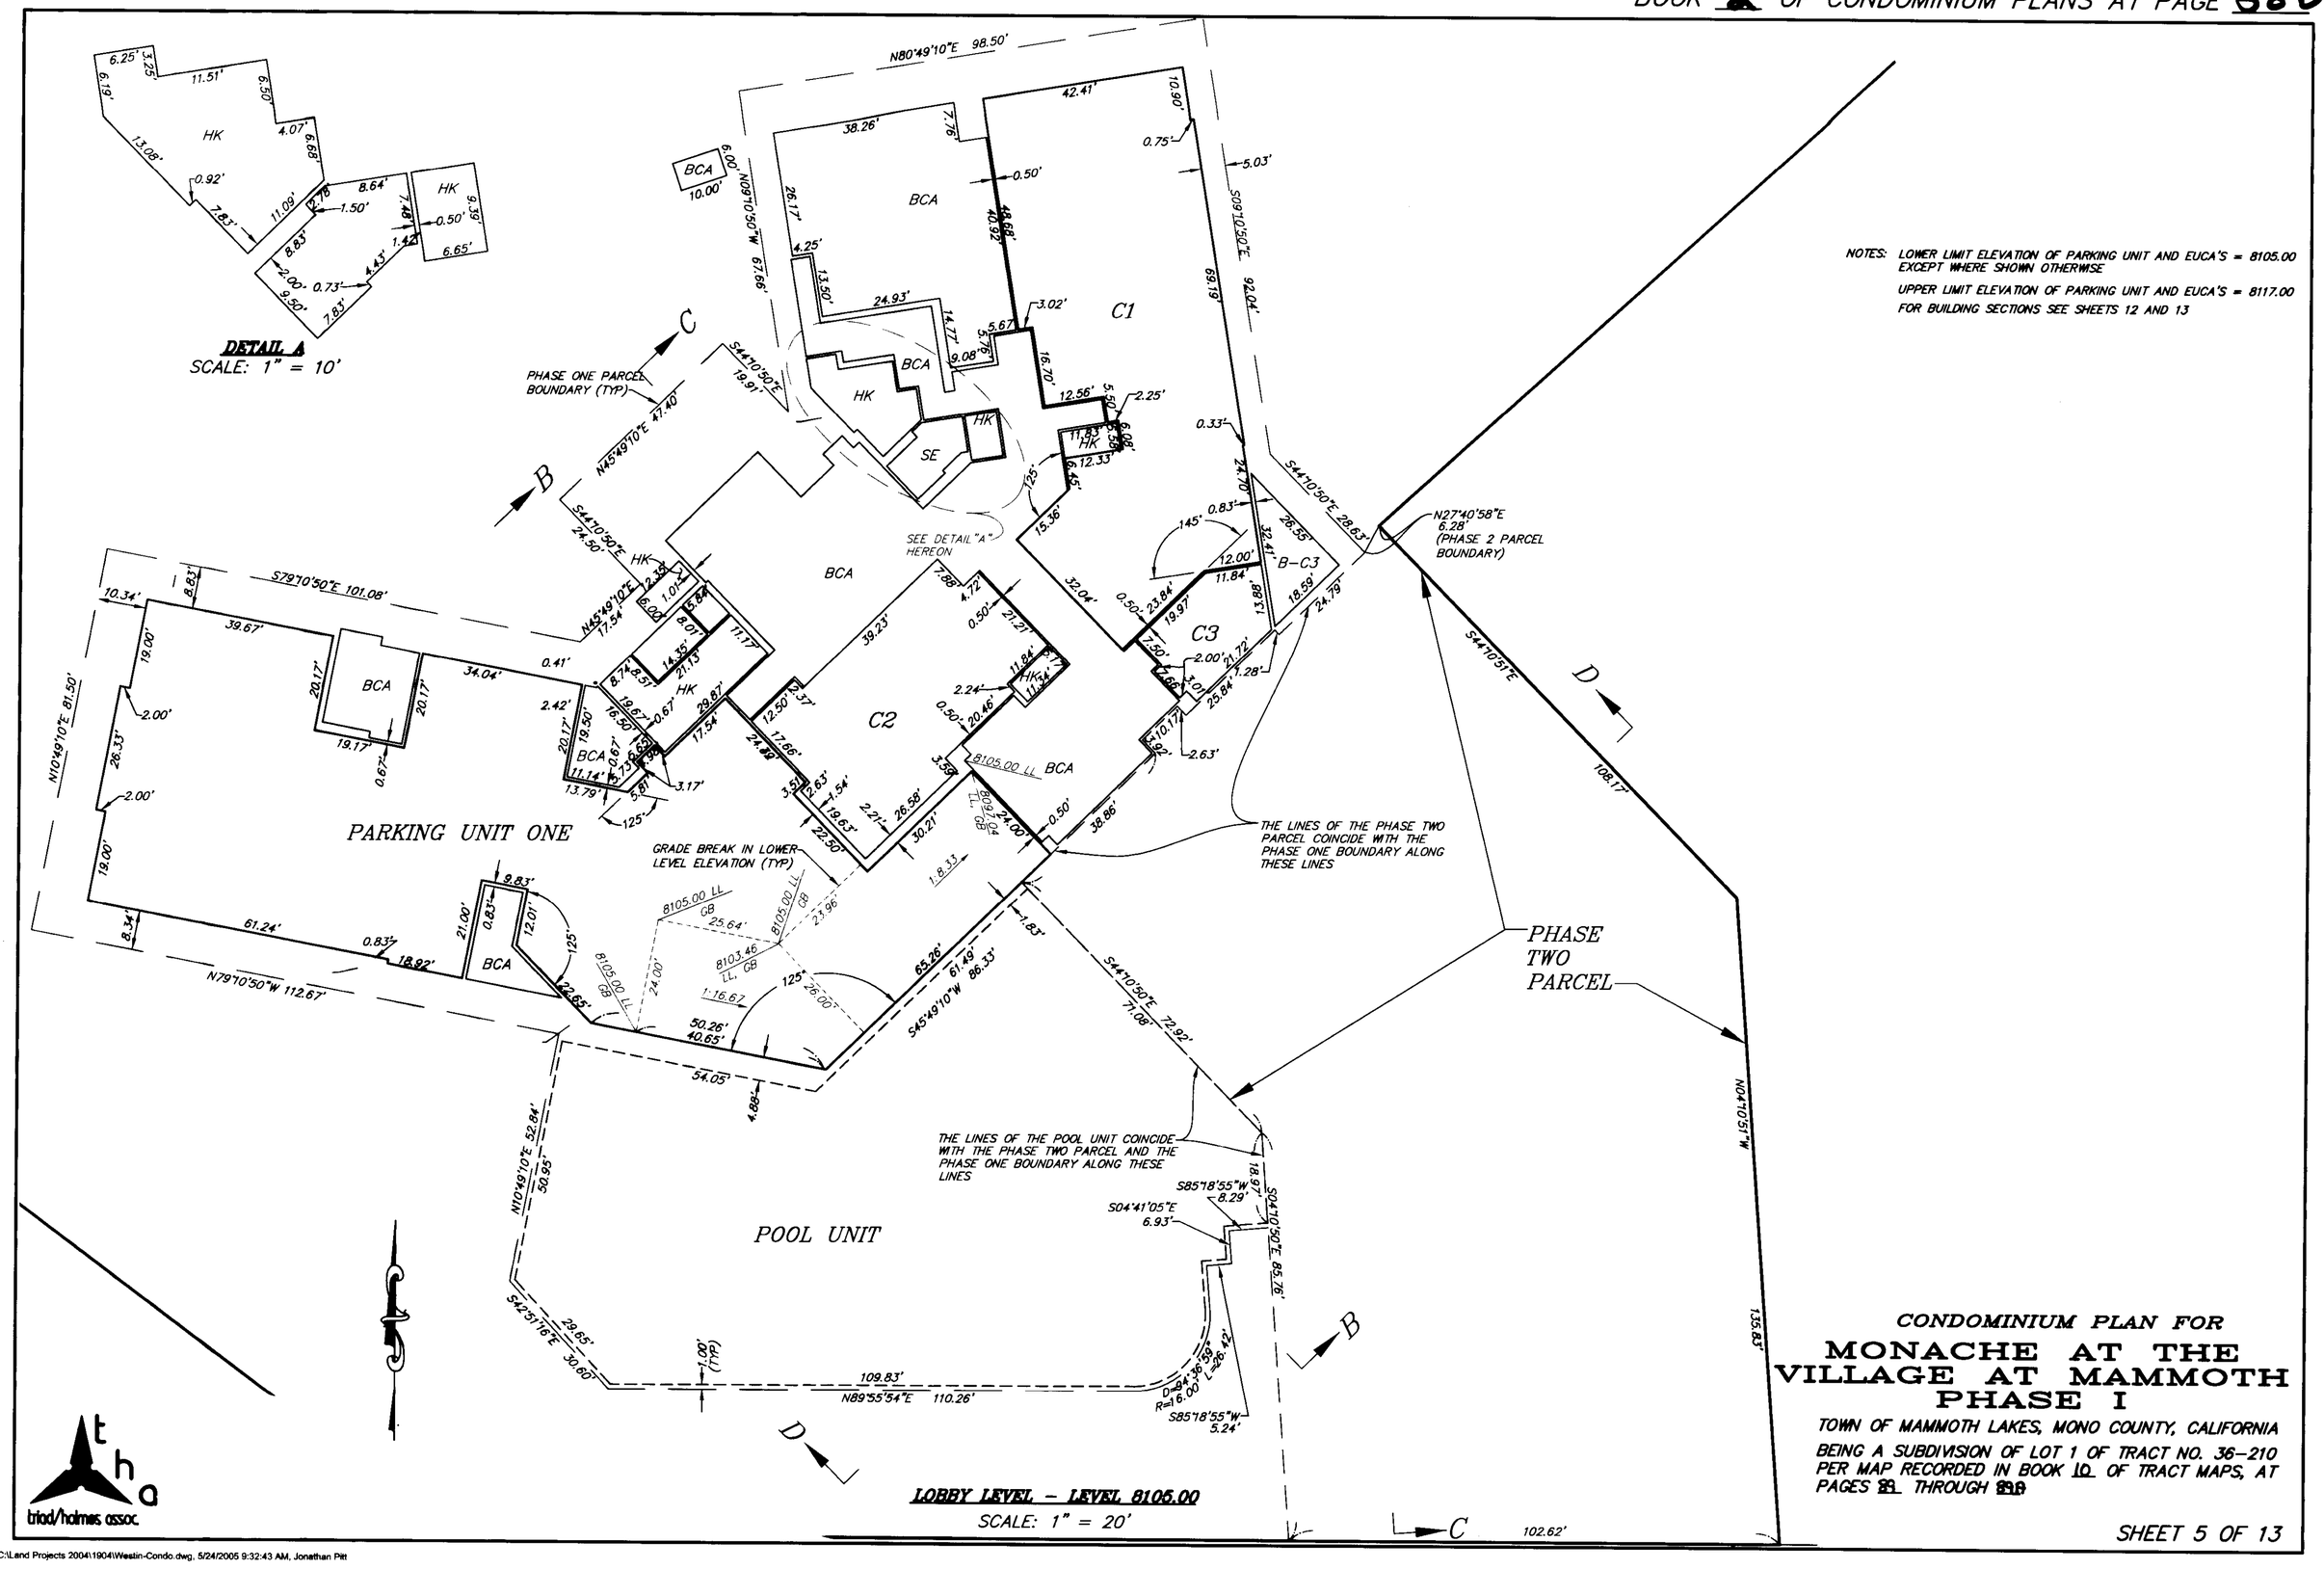

NOTES: LOWER LIMIT ELEVATION OF PARKING UNIT AND EUCA'S = 8105.00 EXCEPT WHERE SHOWN OTHERWISE

UPPER LIMIT ELEVATION OF PARKING UNIT AND EUCA'S = 8117.00

FOR BUILDING SECTIONS SEE SHEETS 12 AND 13

LOBBY LEVEL – LEVEL 8105.00

SCALE: 1" = 20'

triad/holmes assoc.

CONDOMINIUM PLAN FOR

MONACHE AT THE VILLAGE AT MAMMOTH PHASE I

TOWN OF MAMMOTH LAKES, MONO COUNTY, CALIFORNIA

BEING A SUBDIVISION OF LOT 1 OF TRACT NO. 36-210 PER MAP RECORDED IN BOOK 10 OF TRACT MAPS, AT PAGES 89 THROUGH 99

C:\Land Projects 2004\1904\Westin-Condo.dwg, 5/24/2005 9:32:43 AM, Jonathan Pitt