NOTES: FOR UNIT DIMESIONS SEE SHEETS 10 AND 11
FOR BUILDING SECTIONS SEE SHEETS 12 AND 13

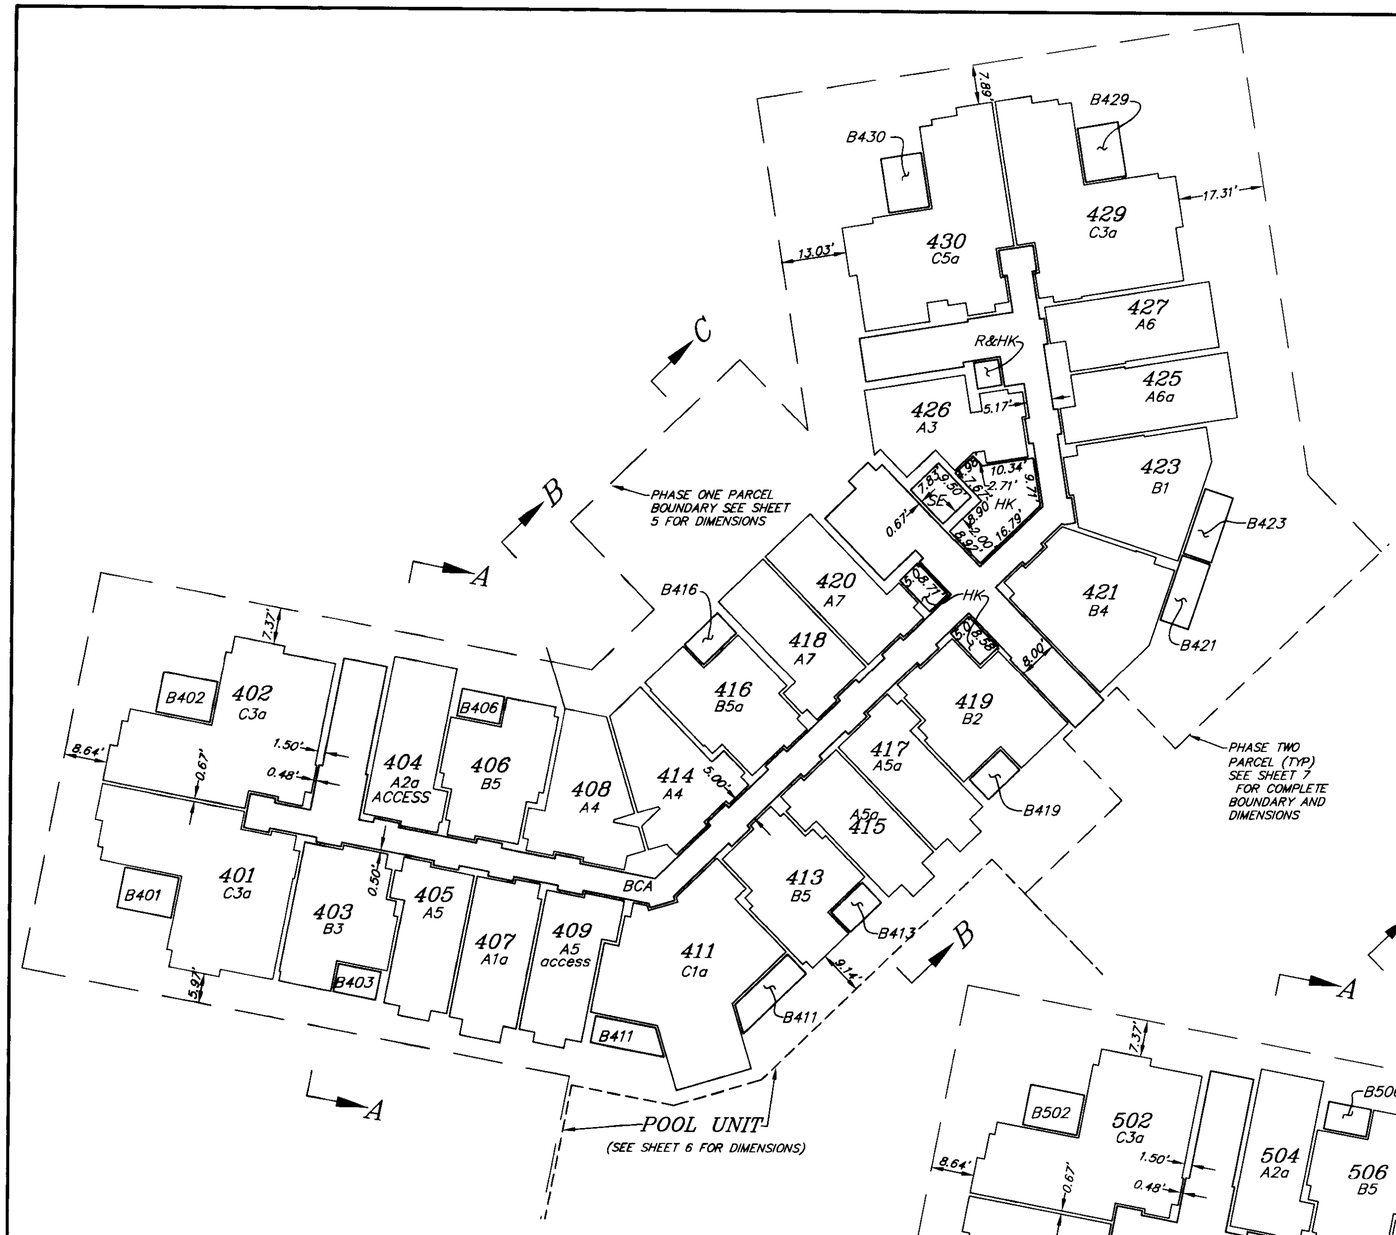

LEVEL 8137.00

SCALE: 1"=20'

NOTES: FOR UNIT DIMESIONS SEE SHEETS 10 AND 11
FOR BUILDING SECTIONS SEE SHEETS 12 AND 13
LOWER LIMIT ELEVATION OF UNITS AND EUCA'S = 8137.00
UPPER LIMIT ELEVATION OF UNITS AND EUCA'S = 8145.50

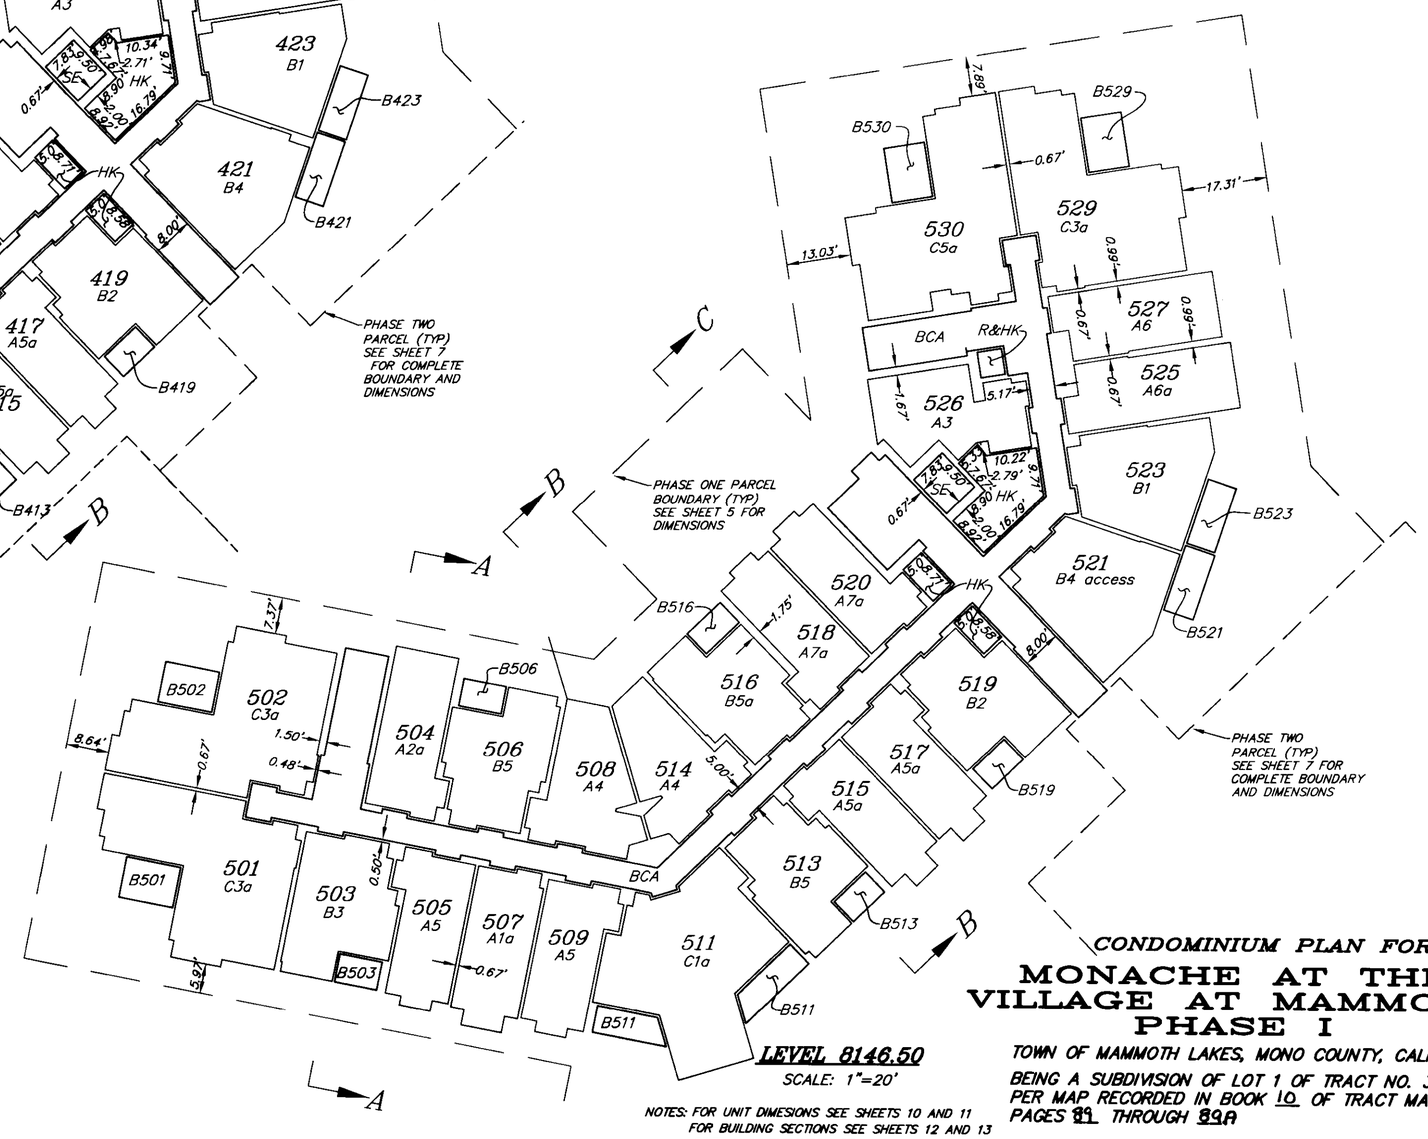

LEVEL 8146.50

SCALE: 1"=20'

NOTES: FOR UNIT DIMESIONS SEE SHEETS 10 AND 11
FOR BUILDING SECTIONS SEE SHEETS 12 AND 13
LOWER LIMIT ELEVATION OF UNITS AND EUCA'S = 8146.50
UPPER LIMIT ELEVATION OF UNITS AND EUCA'S = 8155.00

CONDOMINIUM PLAN FOR

MONACHE AT THE VILLAGE AT MAMMOTH PHASE I

TOWN OF MAMMOTH LAKES, MONO COUNTY, CALIFORNIA

BEING A SUBDIVISION OF LOT 1 OF TRACT NO. 36-210 PER MAP RECORDED IN BOOK 10 OF TRACT MAPS, AT PAGES 89 THROUGH 89A

triad/holmes assoc.

C:\Land Projects 2004\1904\Westin-Condo.dwg, 5/24/2005 9:42:13 AM, Jonathan Pitt