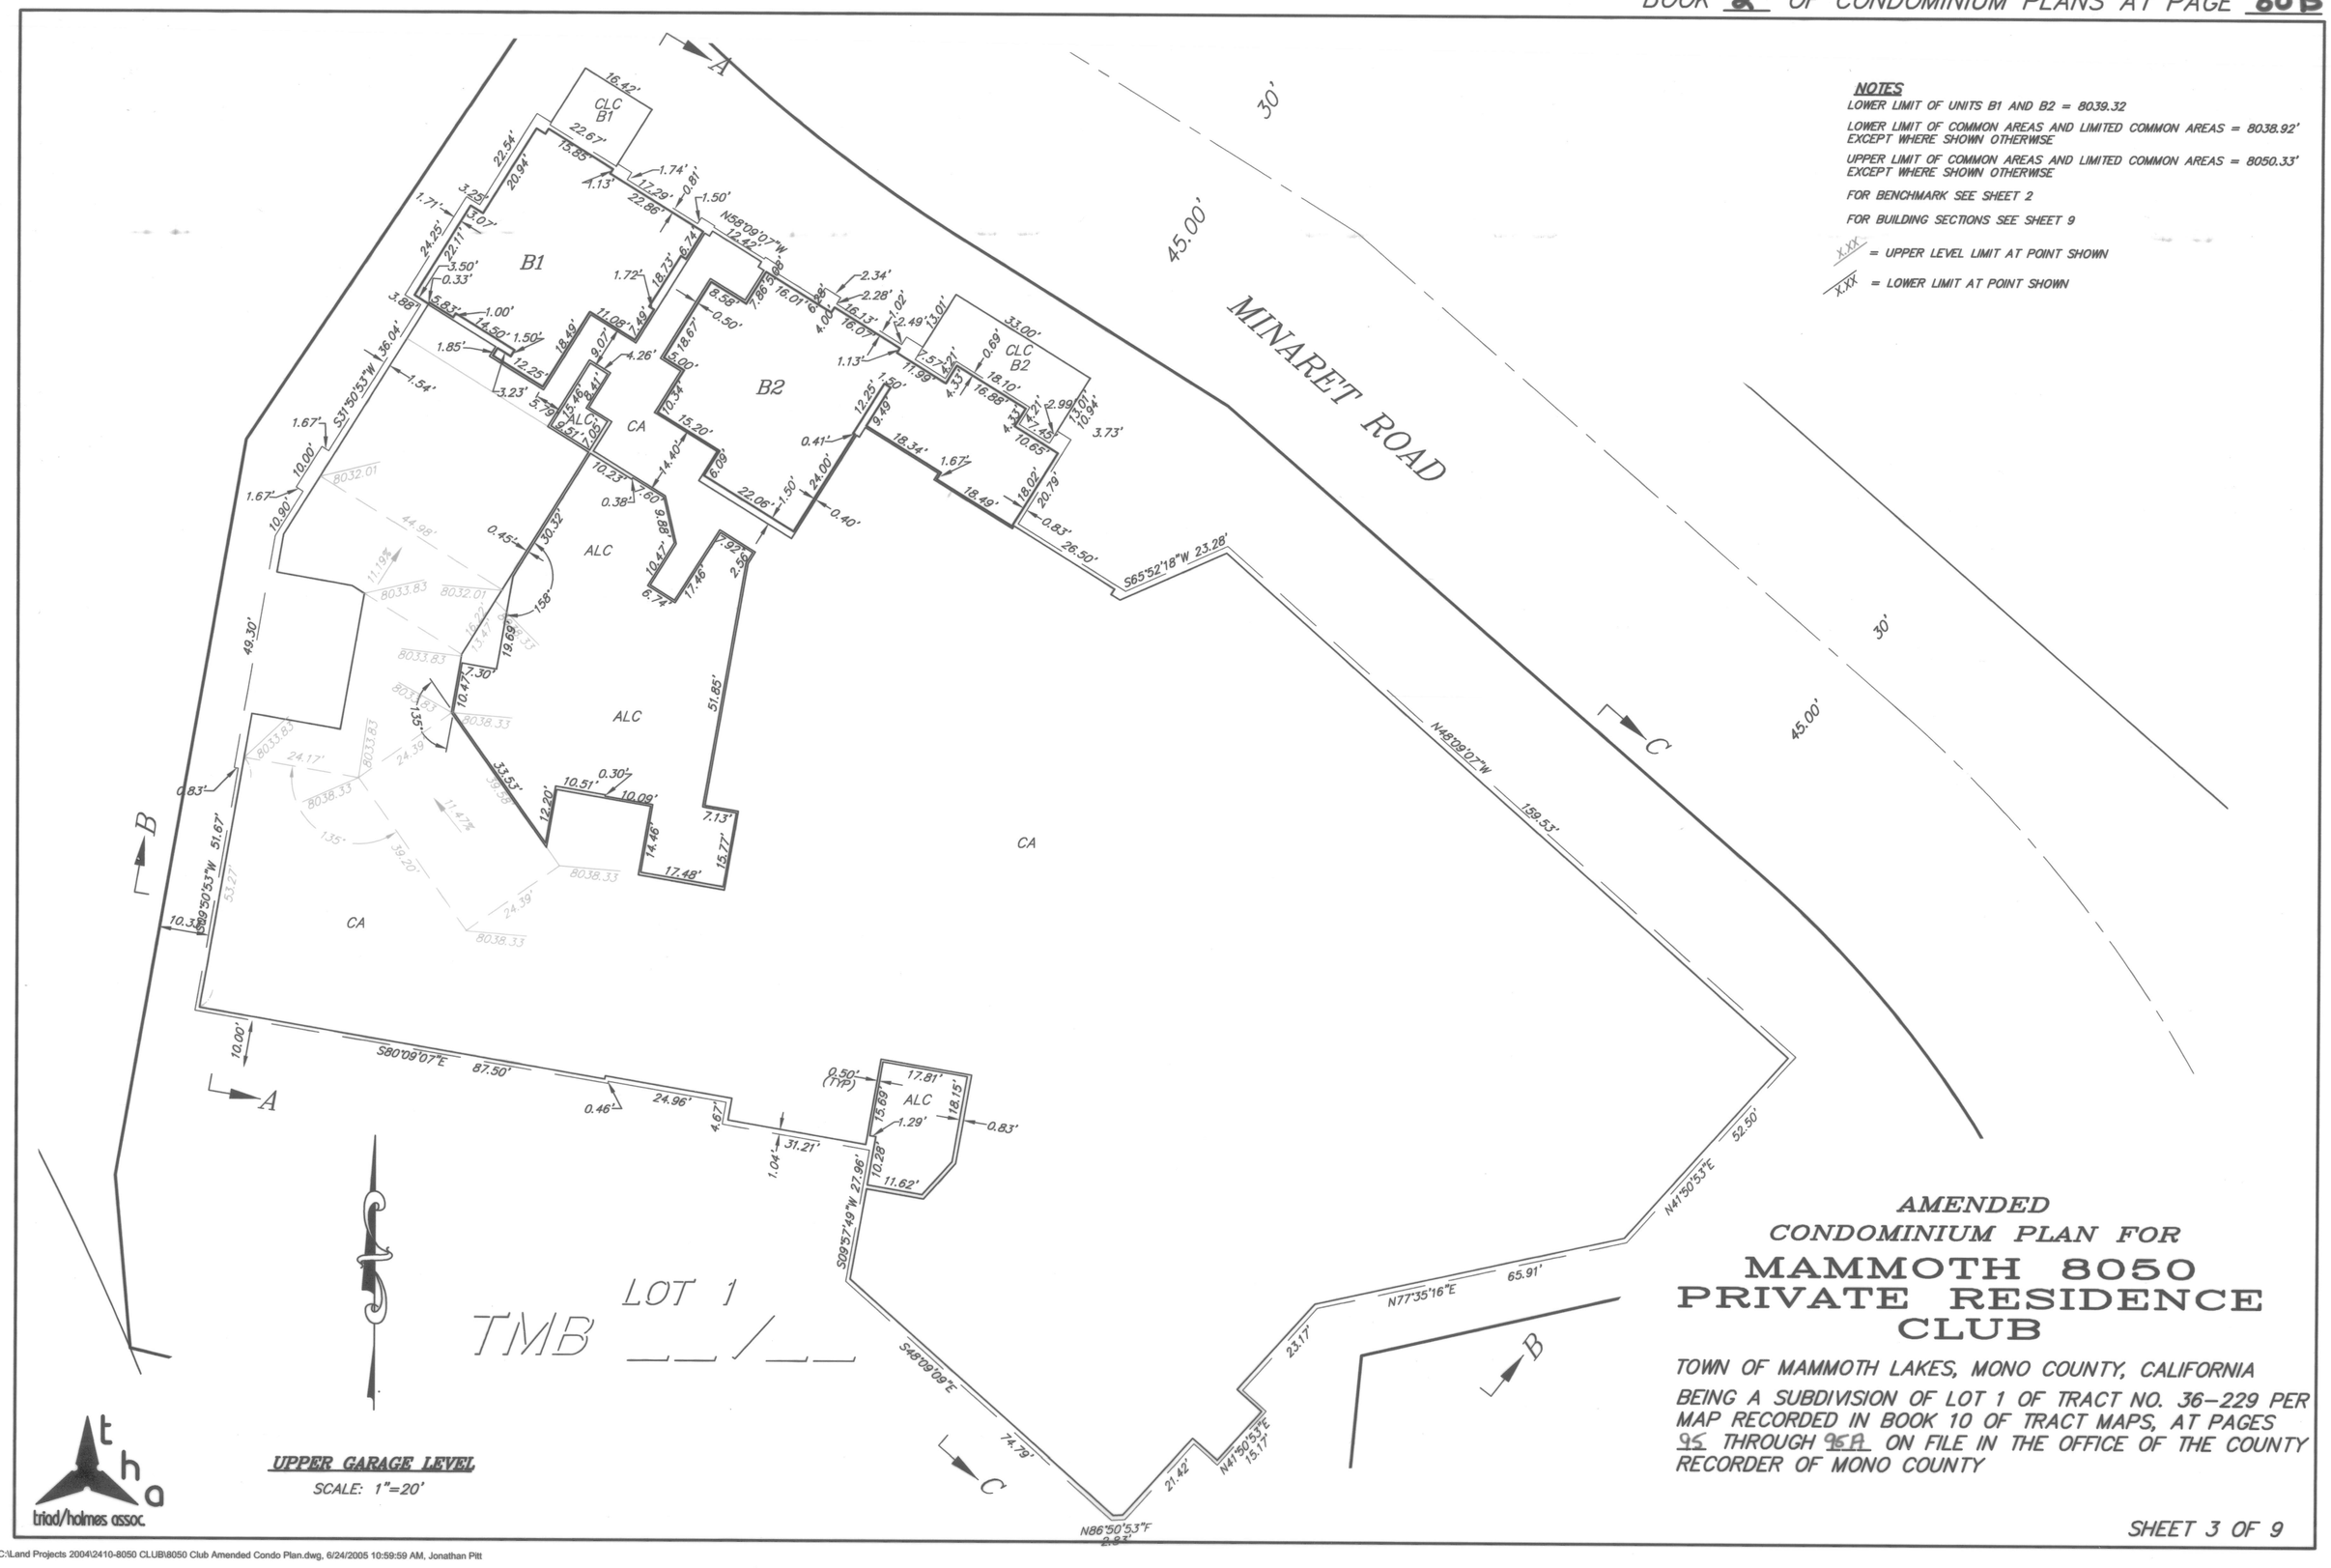

NOTES

LOWER LIMIT OF UNITS B1 AND B2 = 8039.32

LOWER LIMIT OF COMMON AREAS AND LIMITED COMMON AREAS = 8038.92' EXCEPT WHERE SHOWN OTHERWISE

UPPER LIMIT OF COMMON AREAS AND LIMITED COMMON AREAS = 8050.33' EXCEPT WHERE SHOWN OTHERWISE

FOR BENCHMARK SEE SHEET 2

FOR BUILDING SECTIONS SEE SHEET 9

X.XX = UPPER LEVEL LIMIT AT POINT SHOWN

X.XX = LOWER LIMIT AT POINT SHOWN

UPPER GARAGE LEVEL

SCALE: 1"=20'

triad/holmes assoc.

AMENDED CONDOMINIUM PLAN FOR MAMMOTH 8050 PRIVATE RESIDENCE CLUB

TOWN OF MAMMOTH LAKES, MONO COUNTY, CALIFORNIA

BEING A SUBDIVISION OF LOT 1 OF TRACT NO. 36-229 PER MAP RECORDED IN BOOK 10 OF TRACT MAPS, AT PAGES 95 THROUGH 95A ON FILE IN THE OFFICE OF THE COUNTY RECORDER OF MONO COUNTY

C:\Land Projects 2004\2410-8050 CLUB\8050 Club Amended Condo Plan.dwg, 6/24/2005 10:59:59 AM, Jonathan Pitt