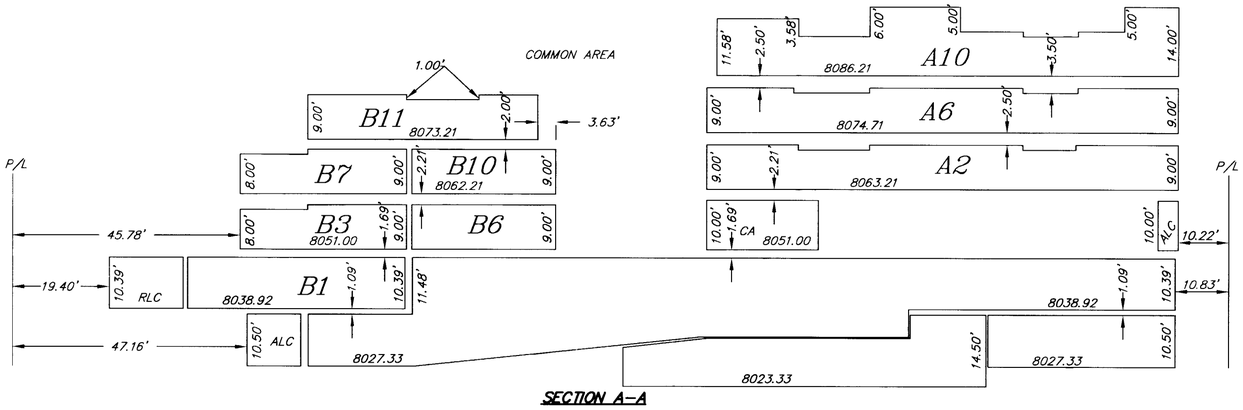

SECTION A-A

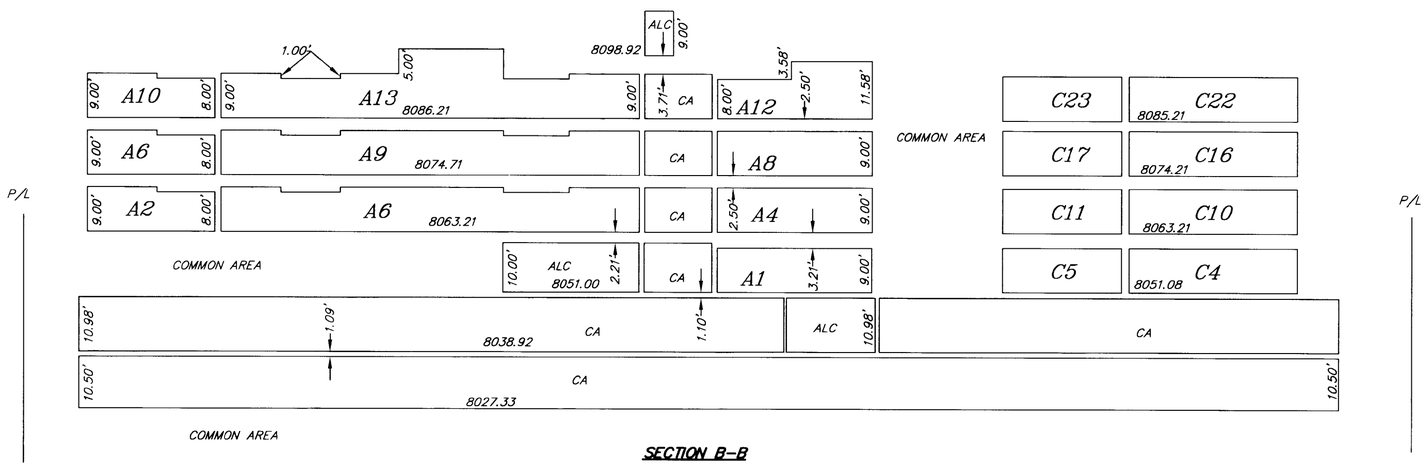

SECTION B-B

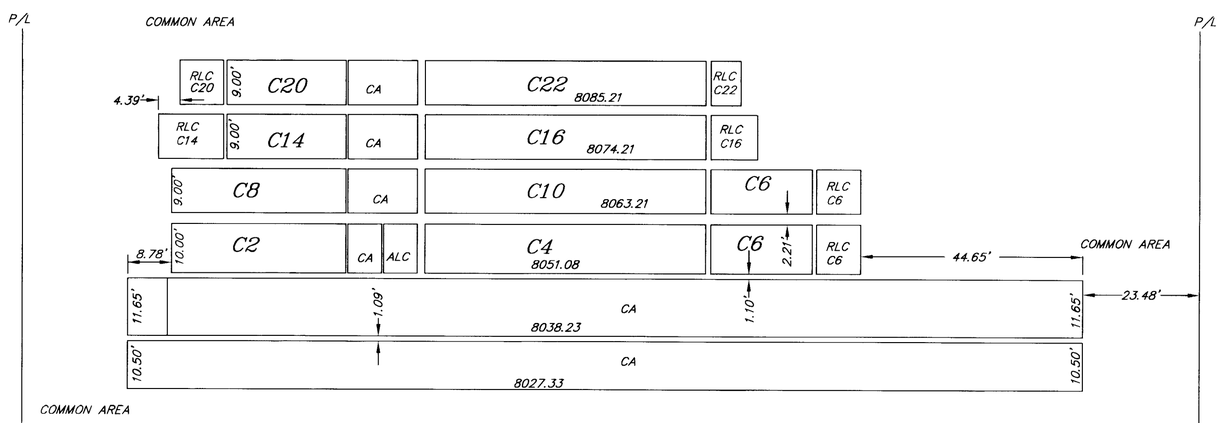

SECTION C-C

NOTES

FOR HORIZONTAL DISTANCES FOR AREAS SHOWN SEE SHEETS 2 THROUGH 8

FOR BENCHMARK SEE SHEET 2

SECTIONS

SCALE: 1"=20'

AMENDED CONDOMINIUM PLAN FOR MAMMOTH 8050 PRIVATE RESIDENCE CLUB

TOWN OF MAMMOTH LAKES, MONO COUNTY, CALIFORNIA

BEING A SUBDIVISION OF LOT 1 OF TRACT NO. 36-229 PER MAP RECORDED IN BOOK 10 OF TRACT MAPS, AT PAGES 95 THROUGH 96A ON FILE IN THE OFFICE OF THE COUNTY RECORDER OF MONO COUNTY

triad/holmes assoc.

C:\Land Projects 2004\2410-8050 CLUB\8050 Club Amended Condo Plan.dwg, 7/27/2005 2:23:59 PM, Jonathan Pitt