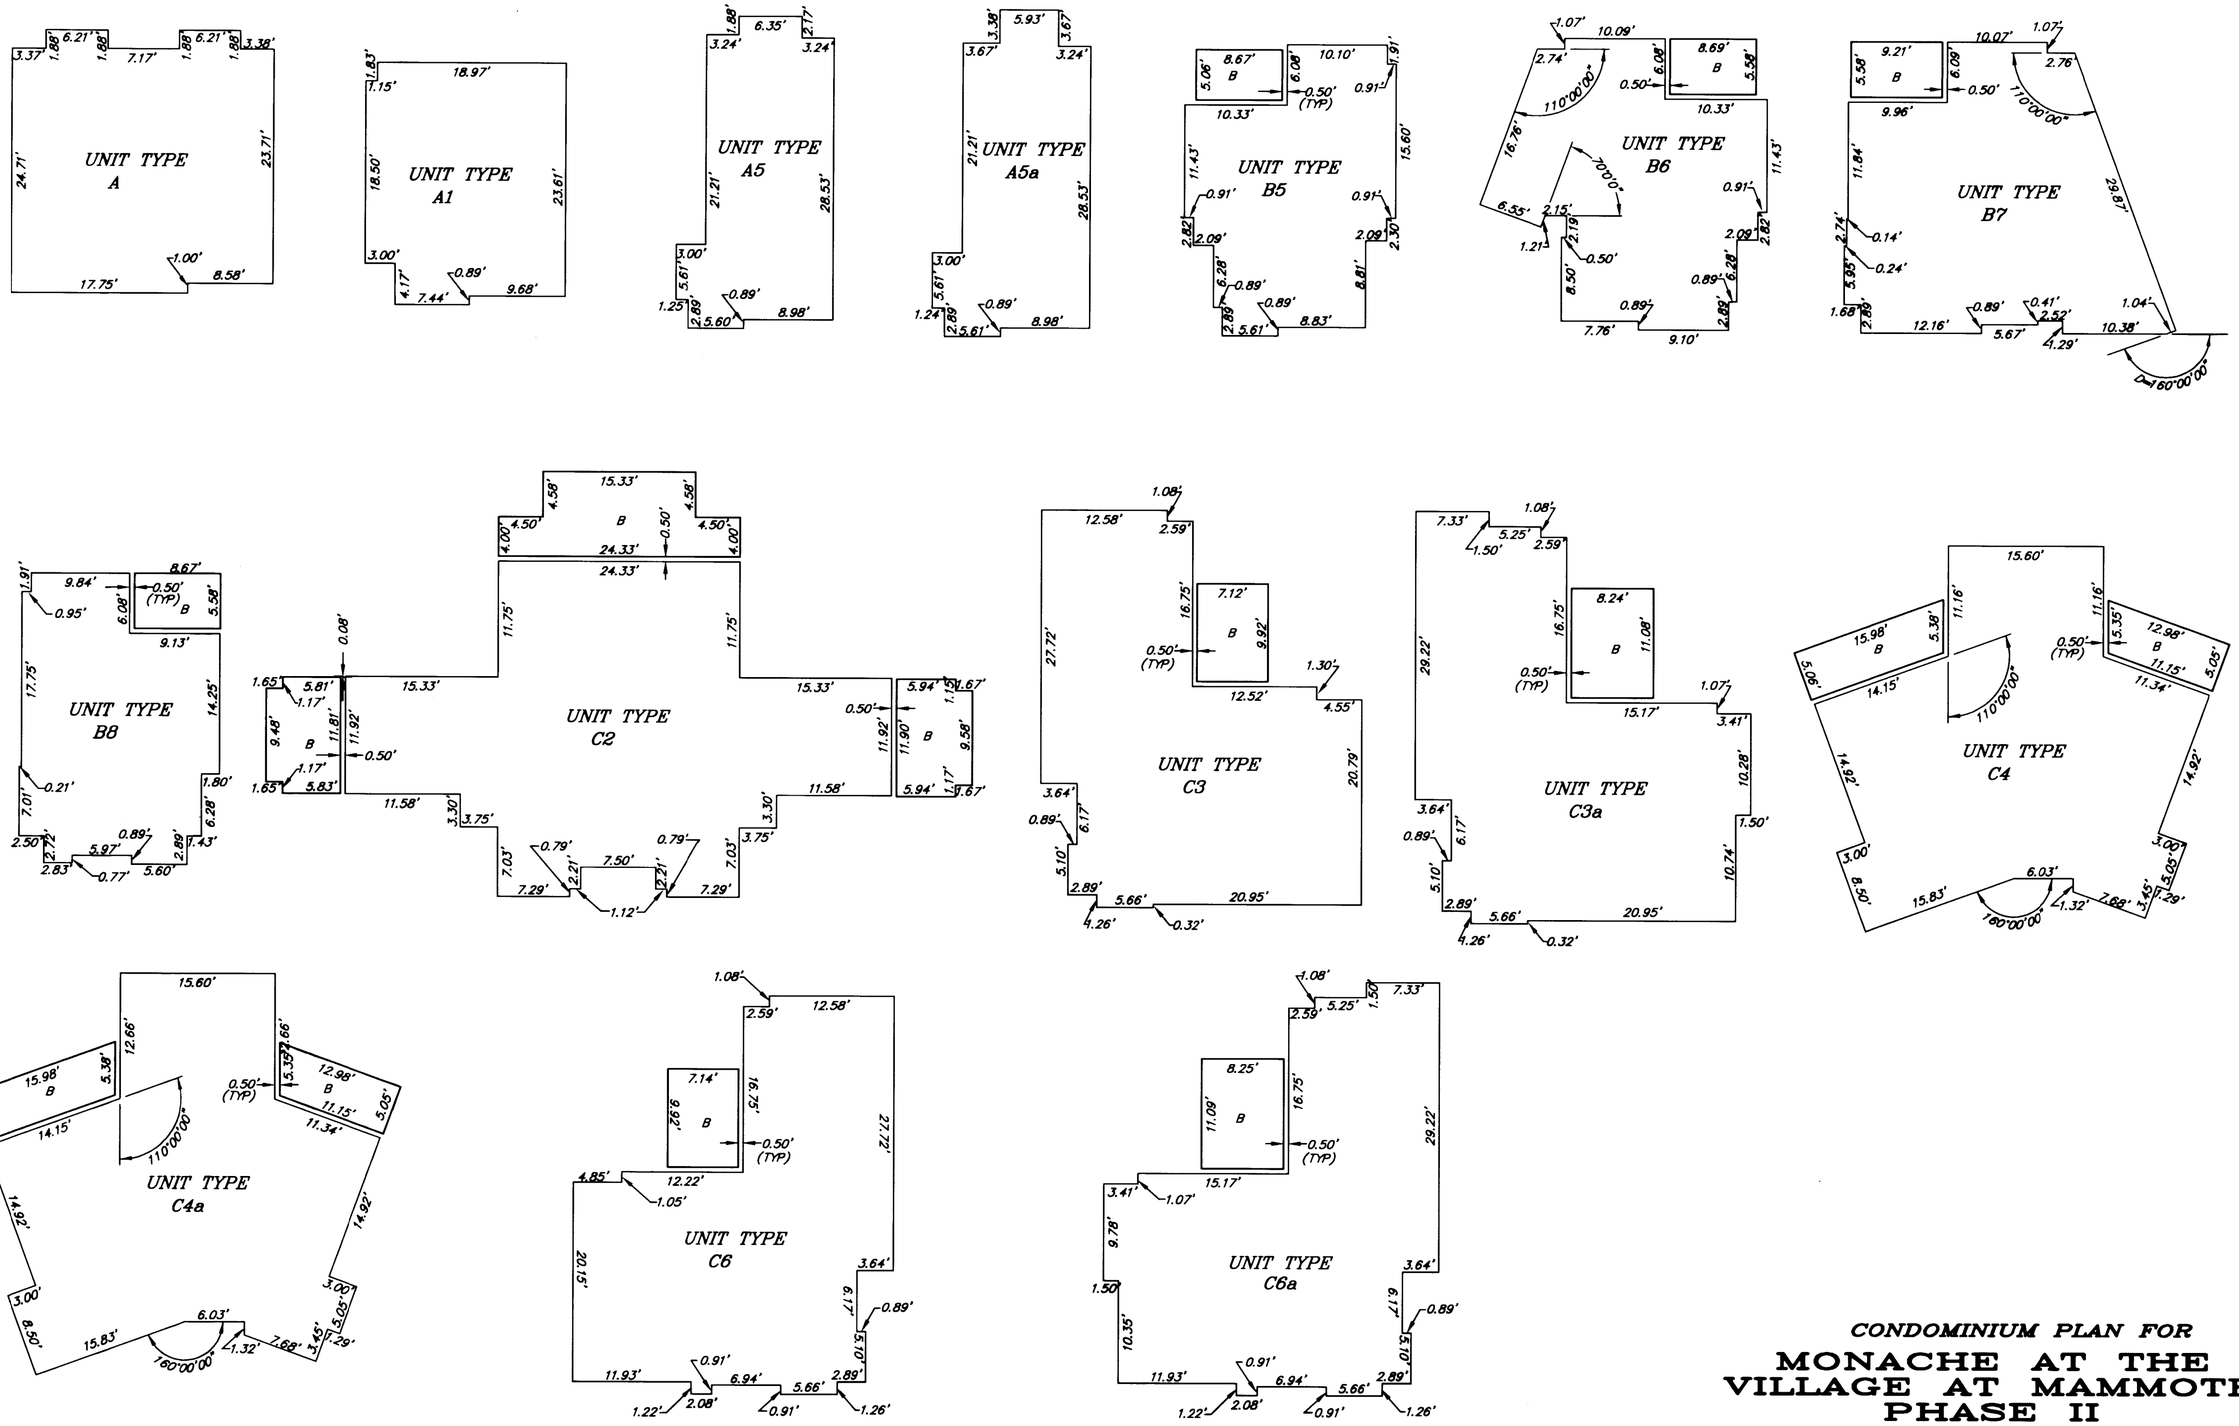

UNIT TYPES Ax, Bx, AND Cx
SCALE: 1"=10'

CONDOMINIUM PLAN FOR

MONACHE AT THE VILLAGE AT MAMMOTH PHASE II

TOWN OF MAMMOTH LAKES, MONO COUNTY, CALIFORNIA

BEING A SUBDIVISION OF THE PHASE TWO PARCEL OF THE CONDOMINIUM PLAN FOR MONACHE AT THE VILLAGE AT MAMMOTH PHASE I PER MAP RECORDED IN BOOK 2 OF CONDOMINIUM PLANS, AT PAGES 56 THROUGH 56L.

SHEET 7 OF 8

triad/holmes assoc.

C:\Land Projects 2004\1904\Westin-Condo-Phase II.dwg, 8/26/2005 5:02:27 AM, Jonathan Pitt