NOTES:

SEE SHEET 3 FOR BUILDING TYPE PLANS AND SECTIONS
SEE SHEET 4 FOR SECTION A–A
THE SURVEY TIES FROM THE COMMON AREA MODULE LINES TO UNITS 1 TO 4 HEREON ARE TO ARE TO THE VERTICAL PROJECTIONS OF THE INSIDE FINISHED FACE OF THE WALLS

L.L. = LOWER LIMIT ELEVATION
U.L. = UPPER LIMIT ELEVATION

L.L. OF PHASING AIRSPACE MODULE ONE = 8420.00
U.L. OF PHASING AIRSPACE MODULE ONE = 8590.00

L.L. OF BUILDING COMMON AREA MODULES A AND B= 8450.00
U.L. OF BUILDING COMMON AREA MODULES A AND B= 8530.00

L.L. OF ASSOCIATION COMMON AREA MODULE = 8420.00
U.L. OF ASSOCIATION COMMON AREA MODULE = 8590.00

LEGEND

L.L. LOWER VERTICAL LIMIT
U.L. UPPER VERTICAL LIMIT
BOUNDARY OF ASSOCIATION COMMON AREA MODULE

BENCH MARK:

THE BASIS OF ELEVATIONS FOR THIS SURVEY IS A 5/8" REBAR WITH CAP STAMPED "CFA CONTROL" AS SHOWN ON THIS MAP.

⊕ BENCHMARK. ELEVATION = 8442.82

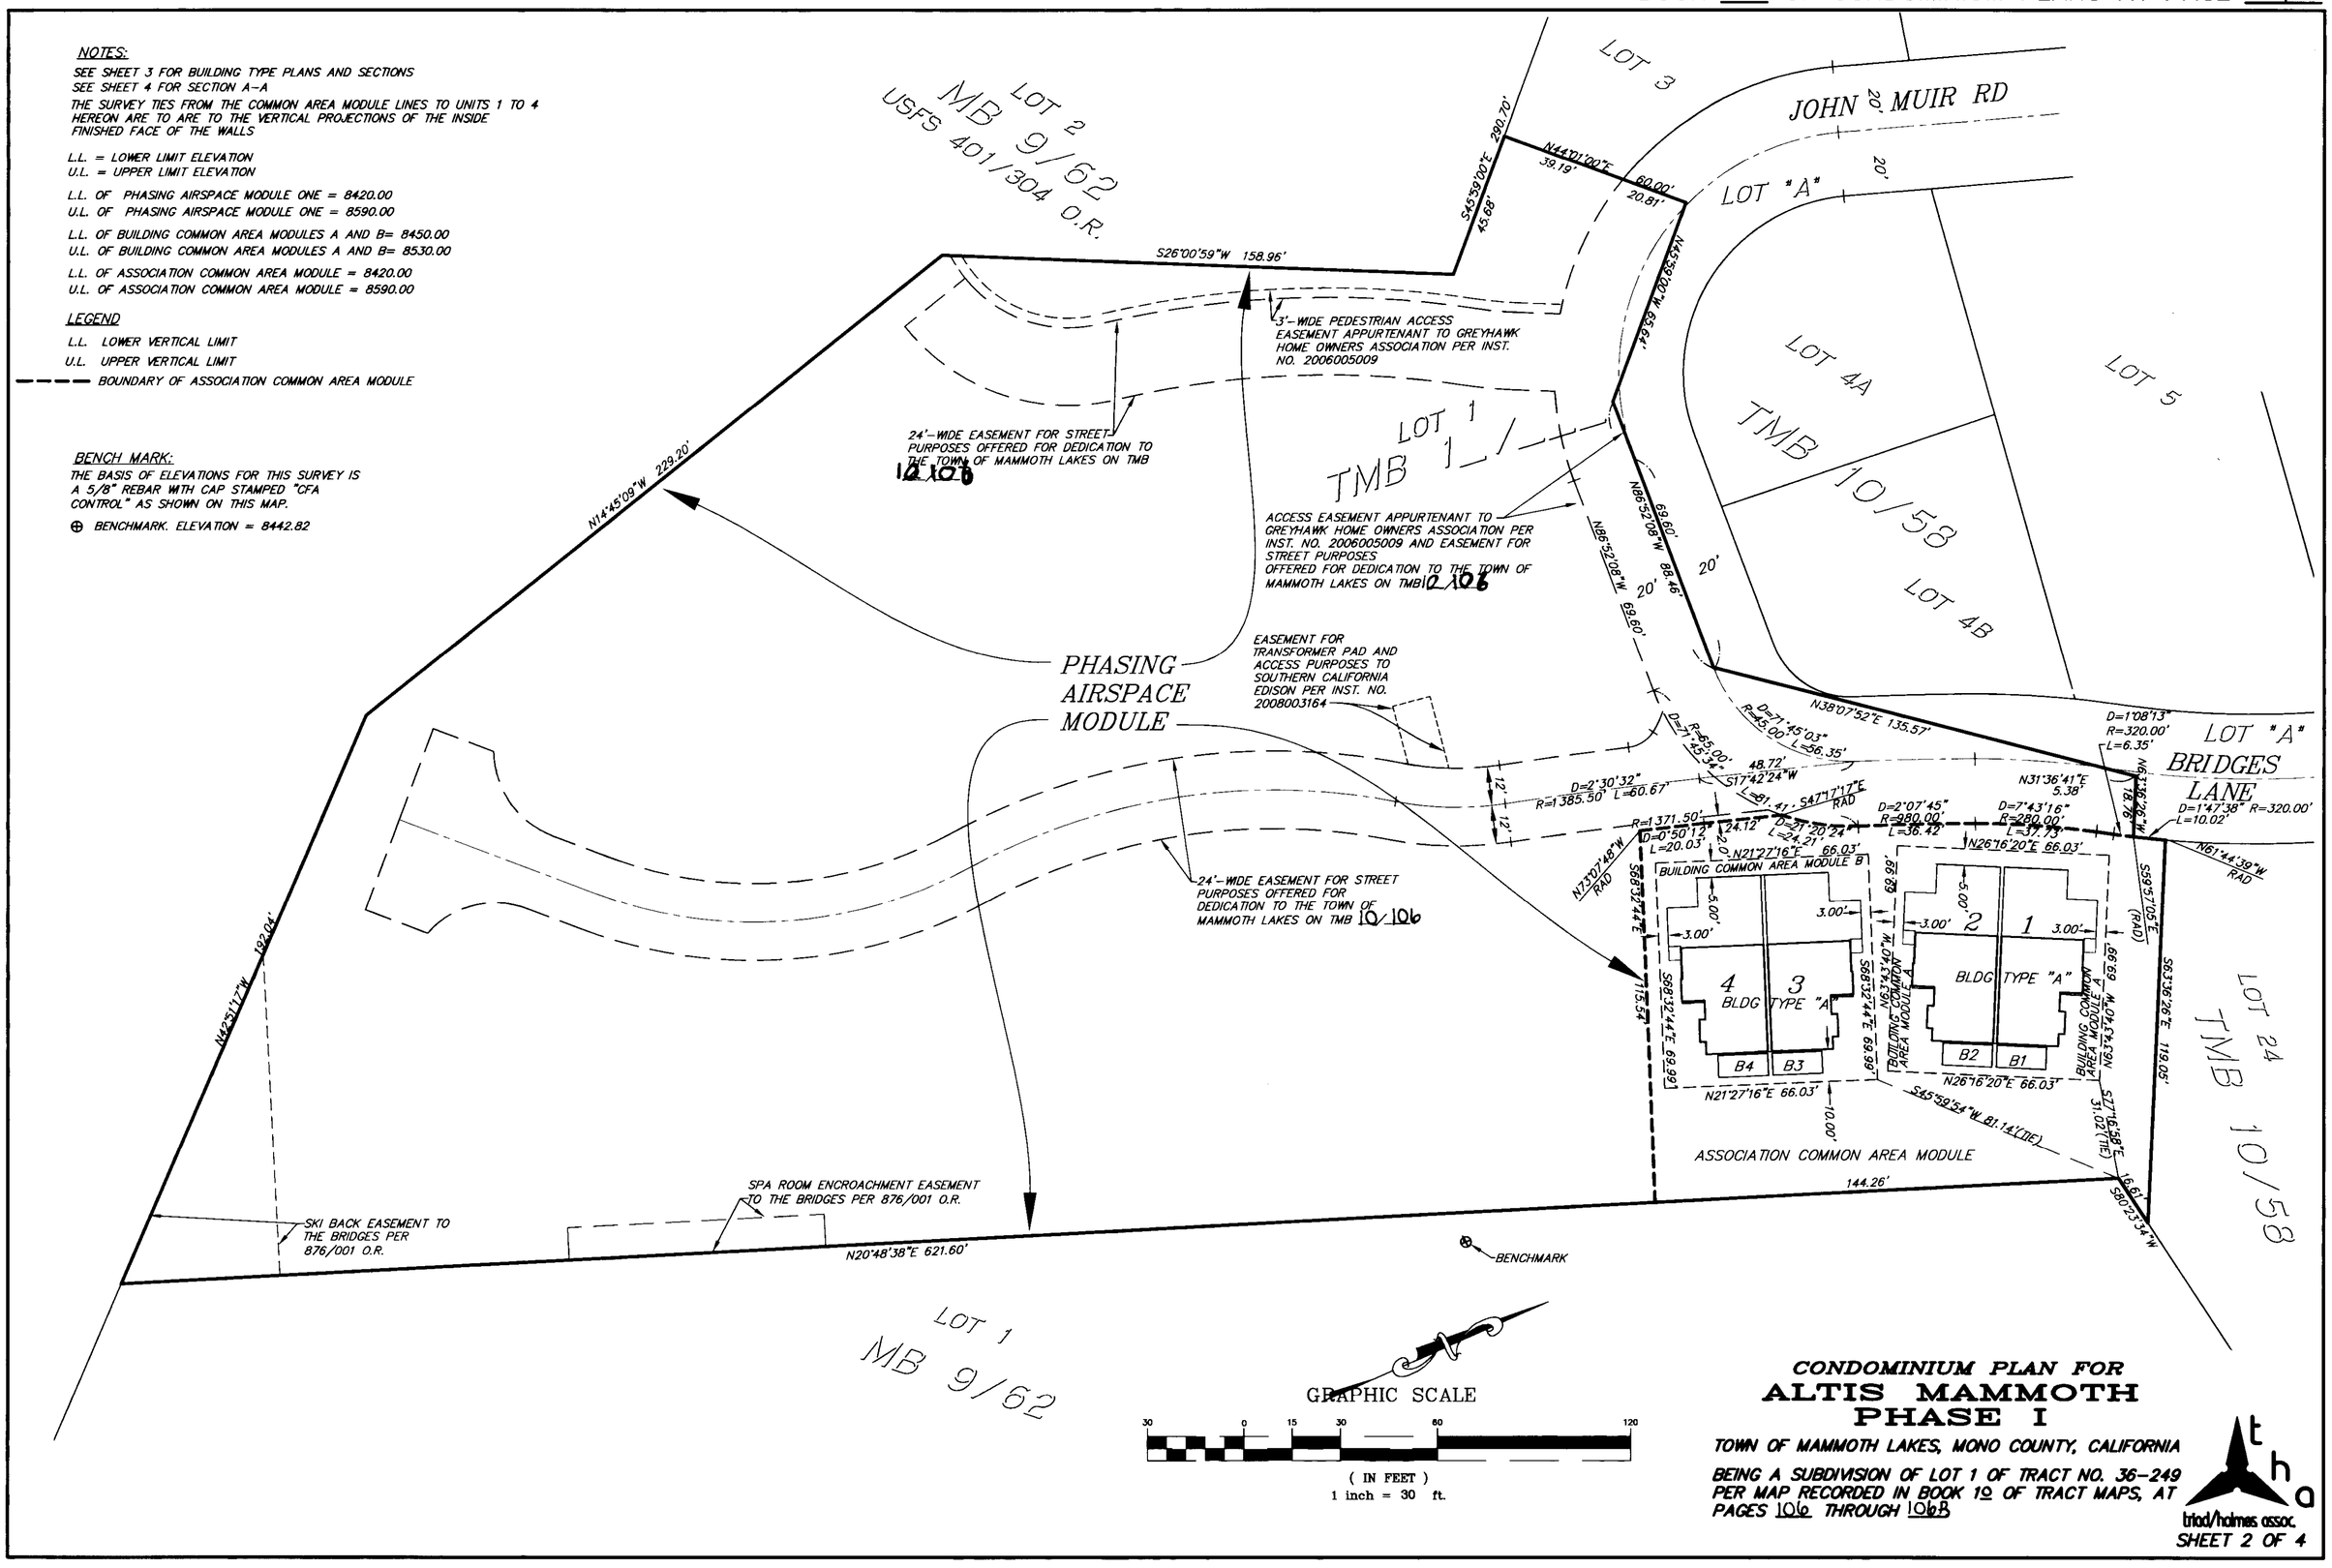

CONDOMINIUM PLAN FOR
ALTIS MAMMOTH
PHASE I

TOWN OF MAMMOTH LAKES, MONO COUNTY, CALIFORNIA

BEING A SUBDIVISION OF LOT 1 OF TRACT NO. 36-249 PER MAP RECORDED IN BOOK 10 OF TRACT MAPS, AT PAGES 106 THROUGH 106B

triad/holmes assoc.