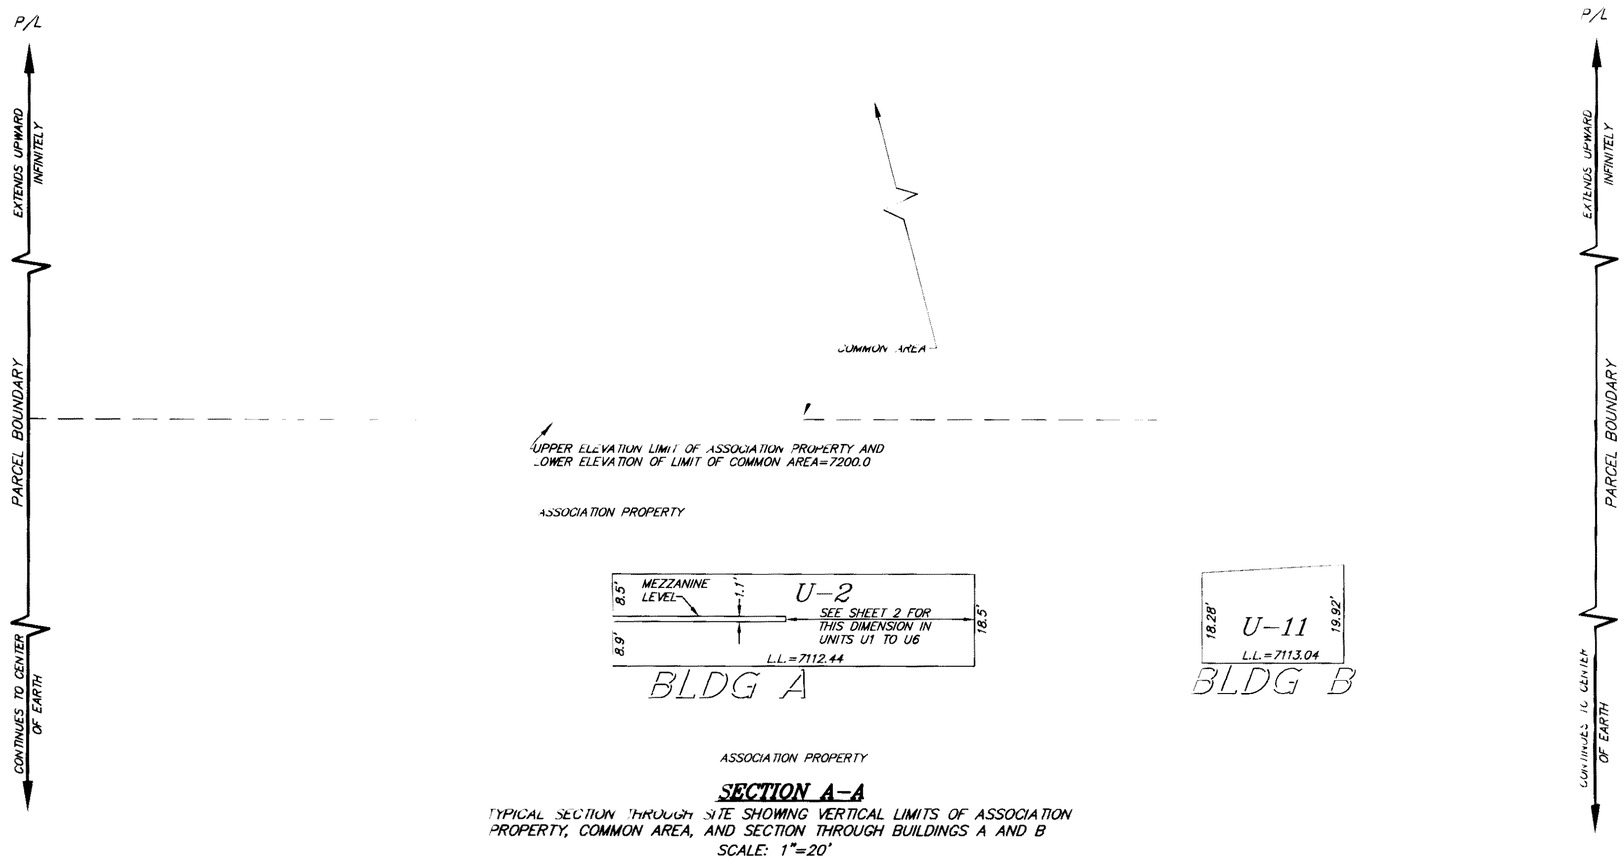

SECTION A-A

TYPICAL SECTION THROUGH SITE SHOWING VERTICAL LIMITS OF ASSOCIATION PROPERTY, COMMON AREA, AND SECTION THROUGH BUILDINGS A AND B
SCALE: 1"=20'

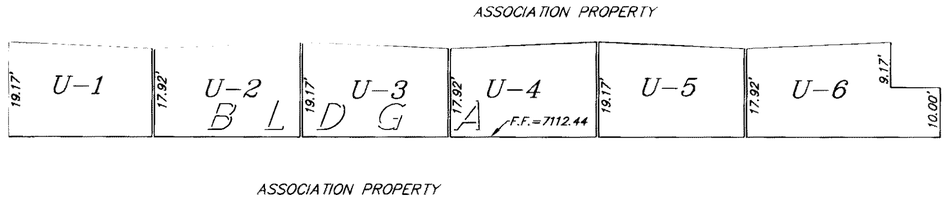

SECTION B-B

TYPICAL SECTION THROUGH BUILDING B
SCALE: 1"=20'

NOTES:
SEE SHEET 2 FOR HORIZONTAL DIMENSIONS NOT SHOWN HEREON AND PROJECT BENCHMARK
L.L. = LOWER ELEVATION LIMIT
U.L. = UPPER ELEVATION LIMIT
F.F. = FINISHED FLOOR
ELEVATIONS SHOWN HEREIN ARE FEET ABOVE SEA LEVEL

CONDOMINIUM PLAN FOR
MAMMOTH AIRPORT CENTER
IN THE UNINCORPORATED TERRITORY OF MONO COUNTY, CALIFORNIA

BEING A SUBDIVISION OF PARCEL 1 OF PARCEL MAP NO. 76-160 PER MAP RECORDED IN BOOK 5 OF PARCEL MAPS, AT PAGES 1 THROUGH 1B.

triad/holmes assoc.