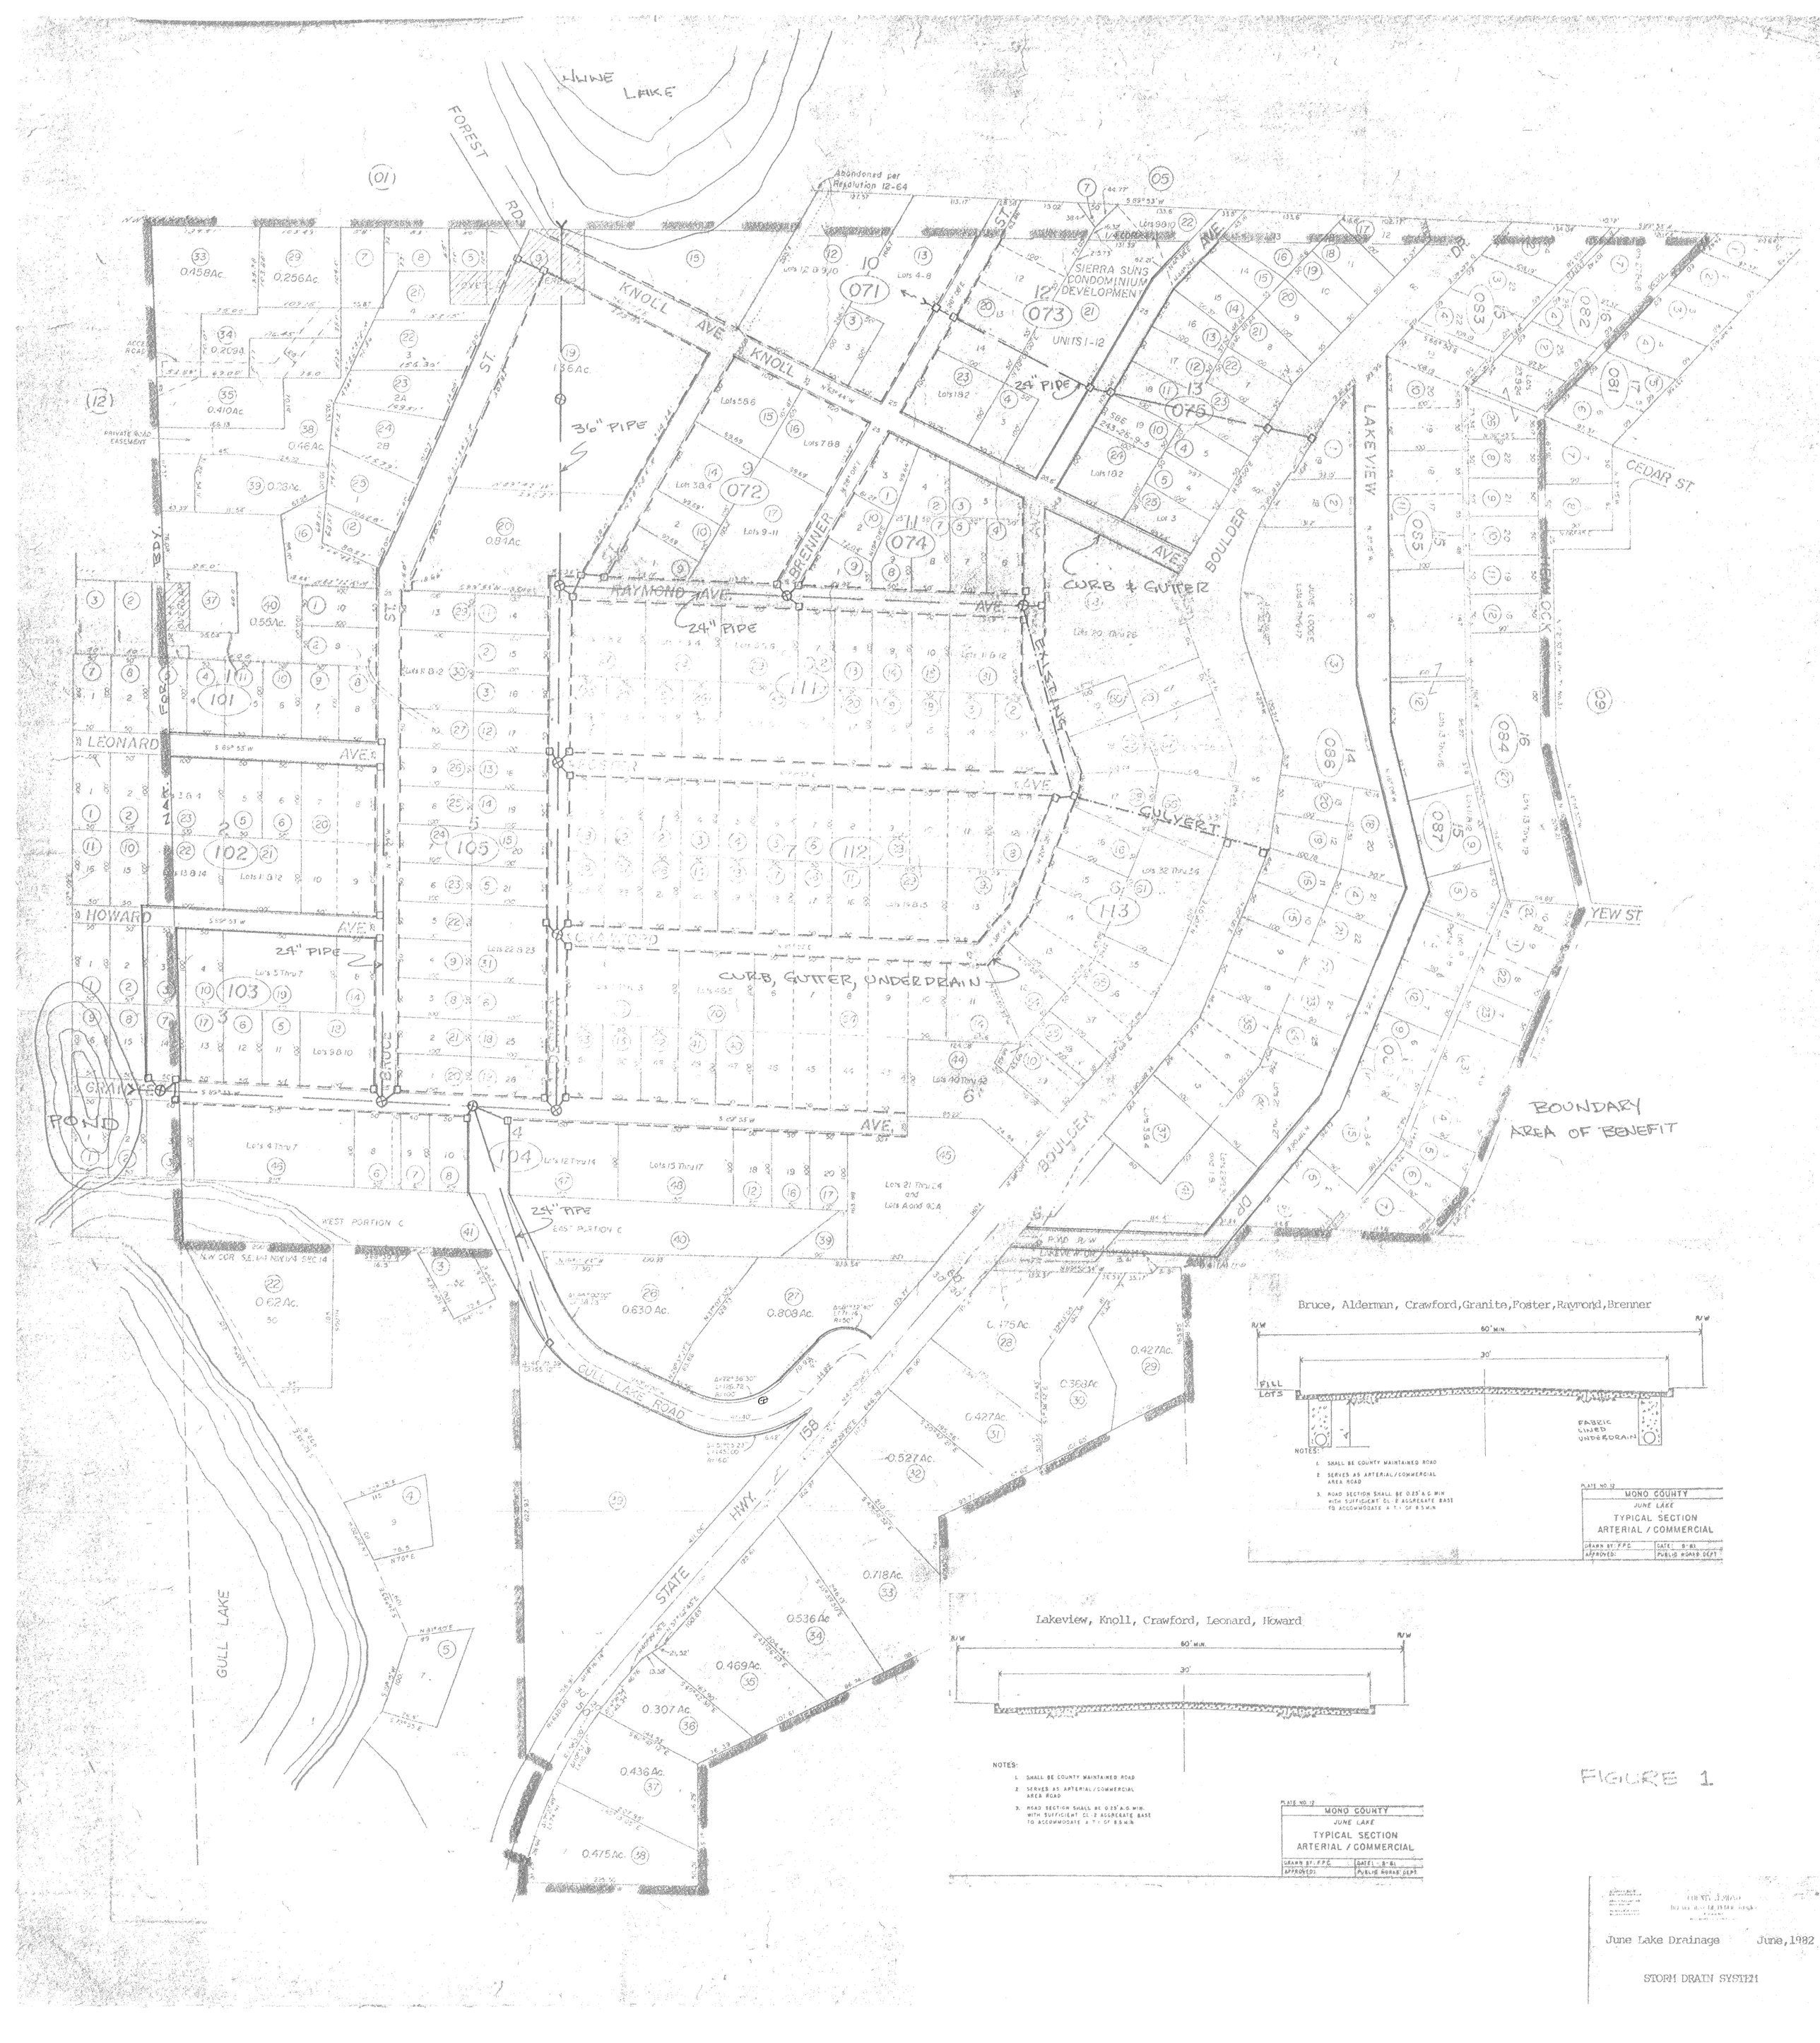

Bruce, Alderman, Crawford, Granite, Foster, Raymond, Brenner

PLATE NO. 12
MONO COUNTY
JUNE LAKE
TYPICAL SECTION
ARTERIAL / COMMERCIAL
DRAWN BY: F.P.C. | DATE: 8-81
APPROVED: | PUBLIC WORKS DEPT.

Lakeview, Knoll, Crawford, Leonard, Howard

PLATE NO. 12
MONO COUNTY
JUNE LAKE
TYPICAL SECTION
ARTERIAL / COMMERCIAL
DRAWN BY: F.P.C. | DATE: 8-81
APPROVED: | PUBLIC WORKS DEPT.

FIGURE 1.

June Lake Drainage — June, 1982

STORM DRAIN SYSTEM