02-140-32

02-140-

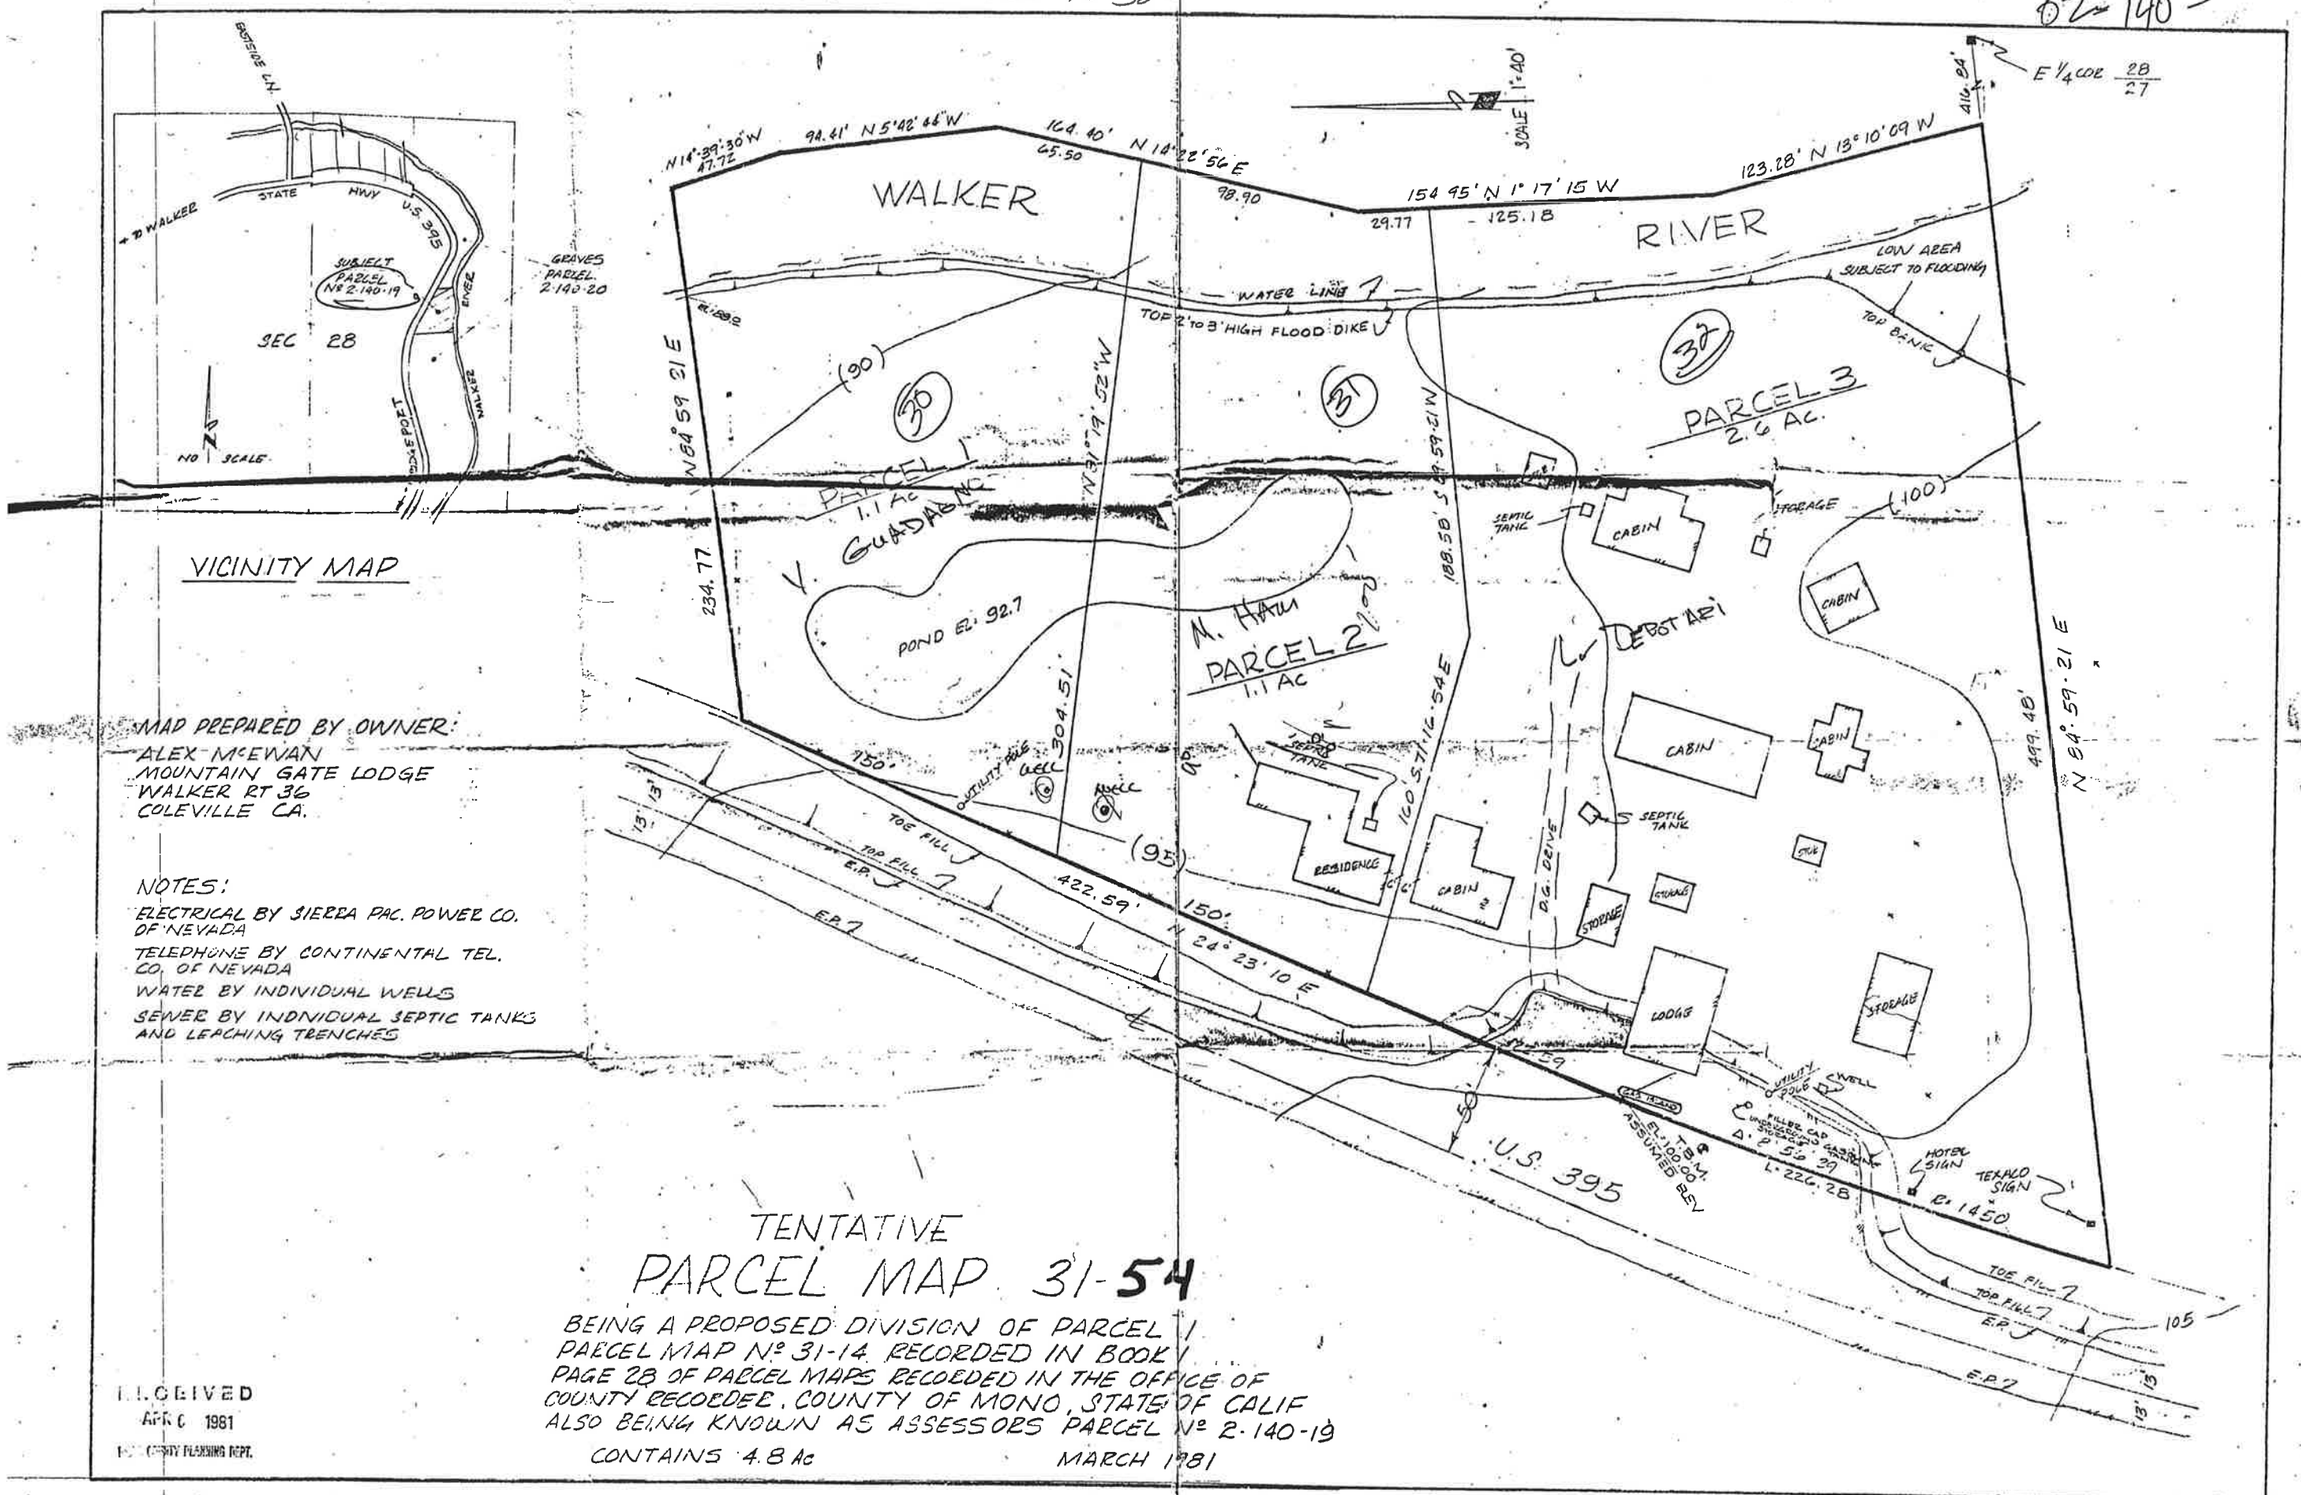


MAP PREPARED BY OWNER:
ALEX McEWAN
MOUNTAIN GATE LODGE
WALKER RT 36
COLEVILLE CA.

NOTES:
ELECTRICAL BY SIERRA PAC. POWER CO. OF NEVADA
TELEPHONE BY CONTINENTAL TEL. CO. OF NEVADA
WATER BY INDIVIDUAL WELLS
SEWER BY INDIVIDUAL SEPTIC TANKS AND LEACHING TRENCHES

# TENTATIVE PARCEL MAP 31-54

BEING A PROPOSED DIVISION OF PARCEL 1 PARCEL MAP Nº 31-14 RECORDED IN BOOK 1 PAGE 28 OF PARCEL MAPS RECORDED IN THE OFFICE OF COUNTY RECORDER, COUNTY OF MONO, STATE OF CALIF ALSO BEING KNOWN AS ASSESSORS PARCEL Nº 2-140-19

CONTAINS 4.8 Ac

MARCH 1981

RECEIVED
APR 6 1981
COUNTY PLANNING DEPT.