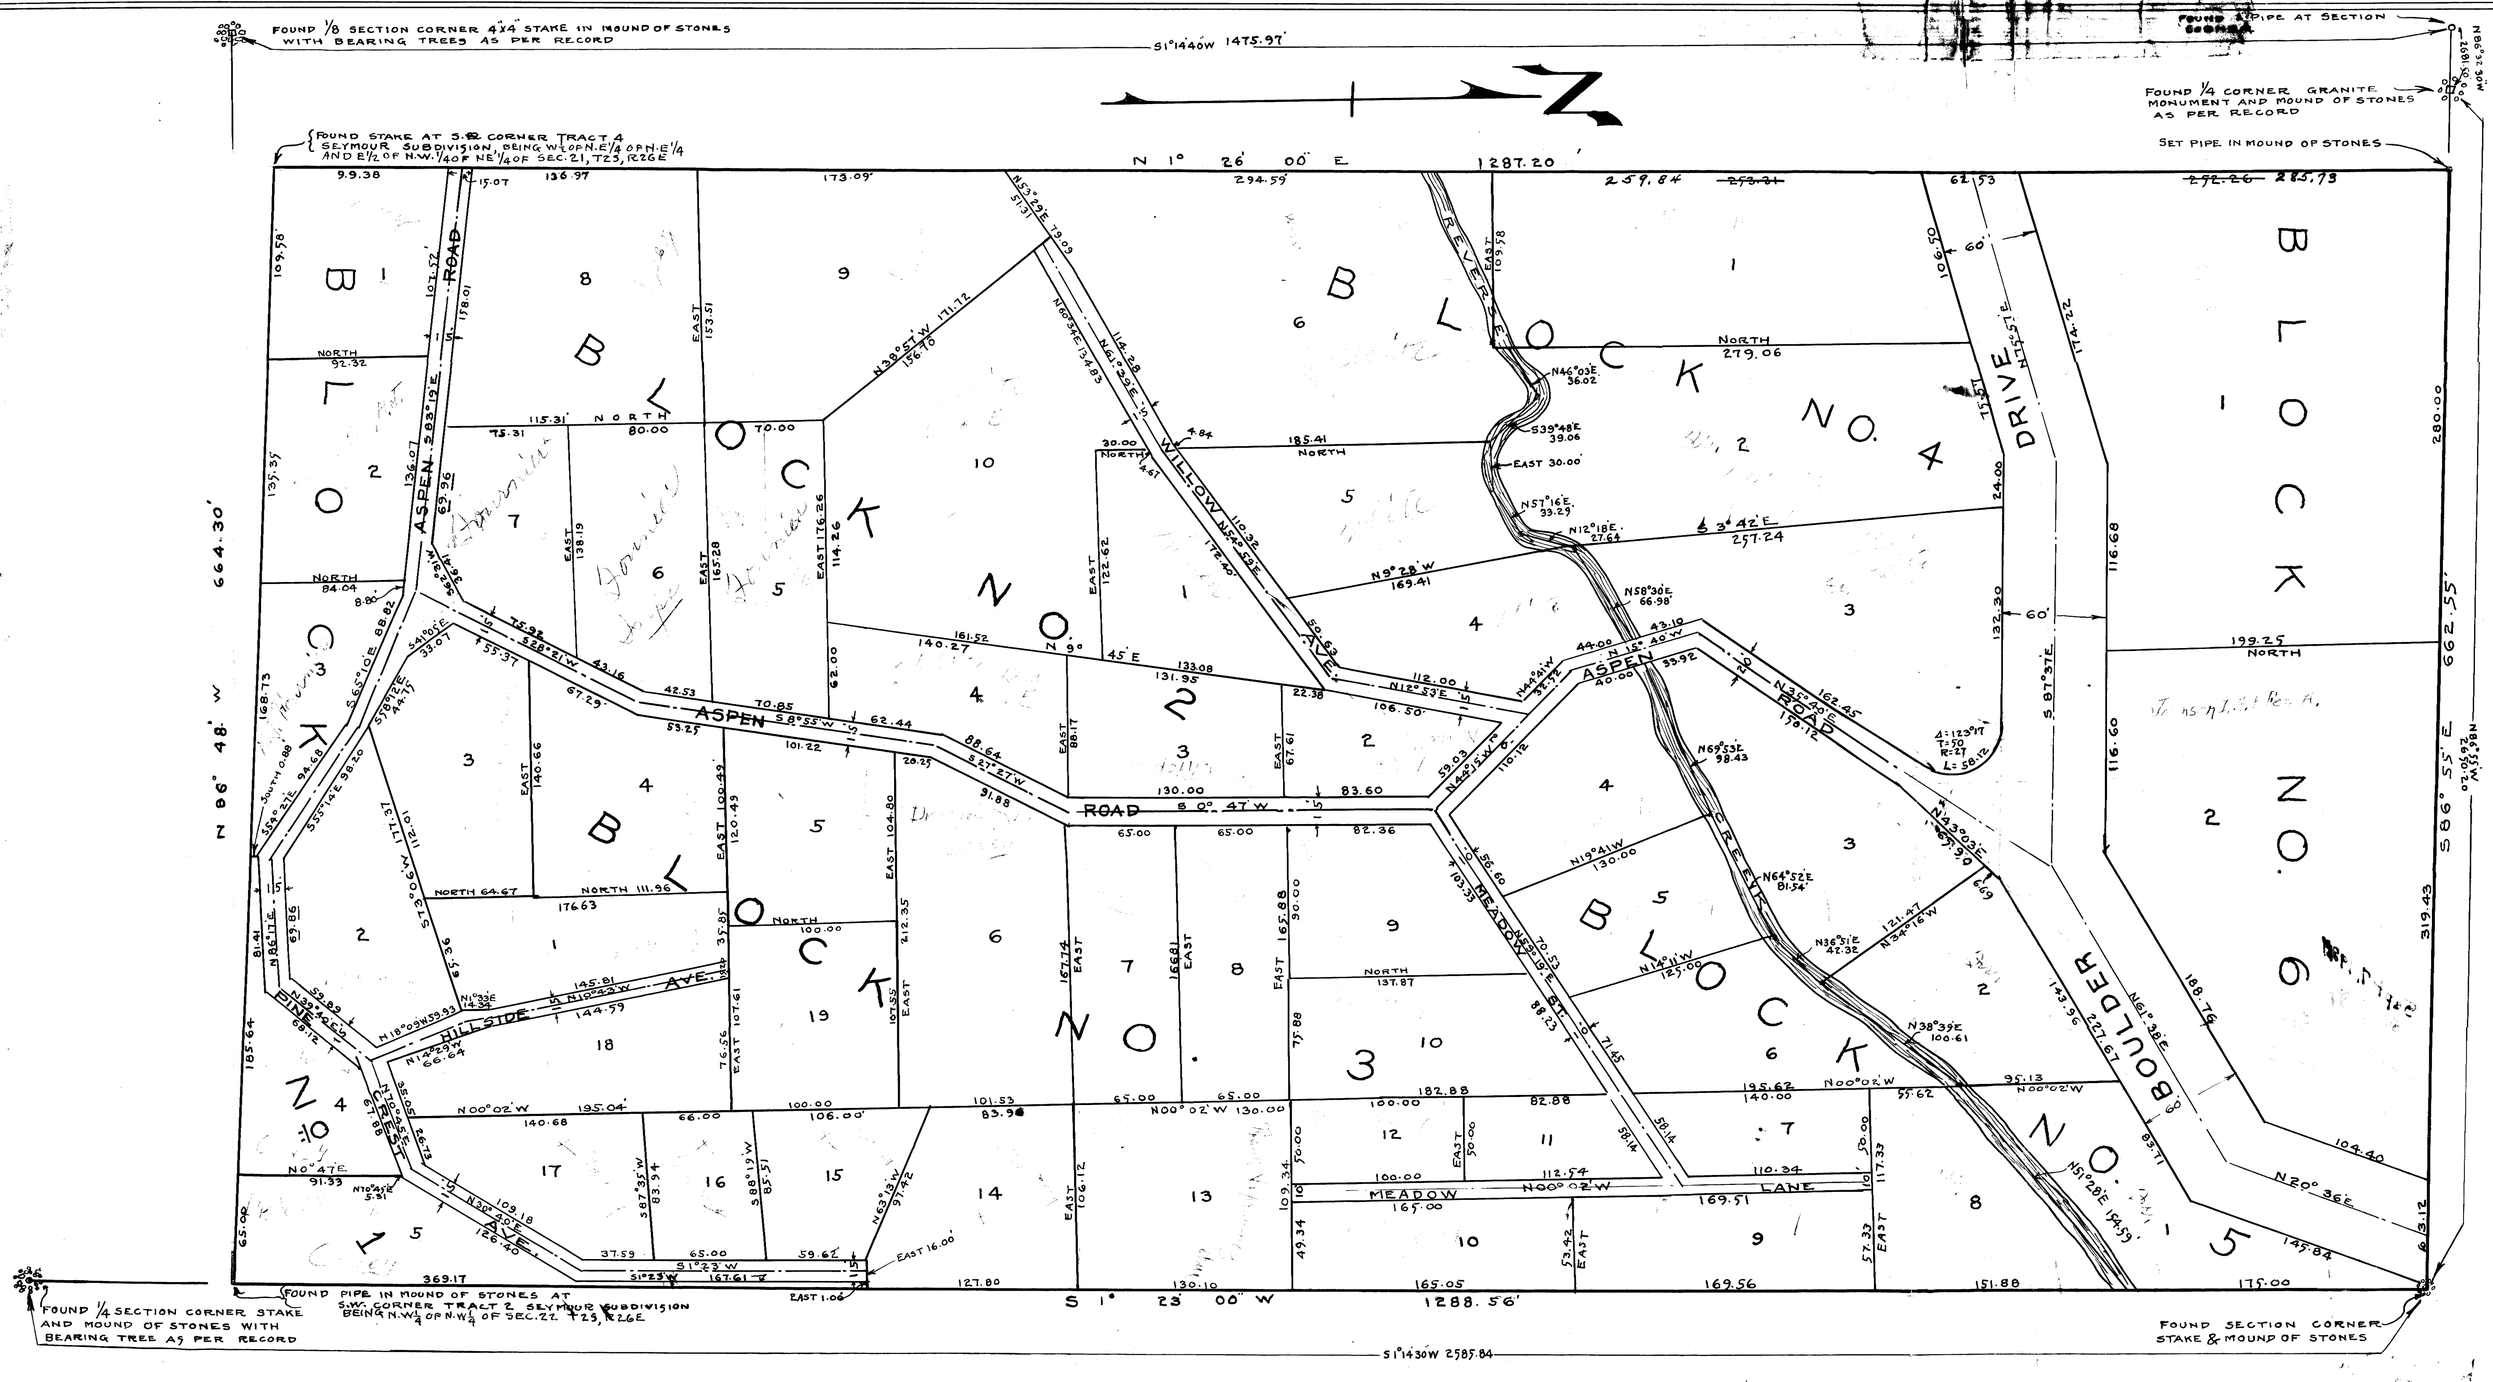
FOUND 1/8 SECTION CORNER 4"X4" STAKE IN MOUND OF STONES WITH BEARING TREES AS PER RECORD
S1°14'40"W 1475.97'
FOUND 1/4 CORNER GRANITE MONUMENT AND MOUND OF STONES AS PER RECORD
SET PIPE IN MOUND OF STONES
FOUND STAKE AT S.E. CORNER TRACT 4 SEYMOUR SUBDIVISION, BEING W1/2 OF N.E1/4 OF N.E1/4 AND E1/2 OF N.W.1/4 OF NE1/4 OF SEC. 21, T23, R26E
N 1° 26' 00" E 1287.20'
BLOCK NO. 1
BLOCK NO. 2
BLOCK NO. 3
BLOCK NO. 4
BLOCK NO. 5
BLOCK NO. 6
ASPEN ROAD
HILLSIDE AVE.
PINE CREST AVE.
WILLOW AVE.
MEADOW ST.
MEADOW LANE
CREEK
BOULDER DRIVE
REVERSE
S 1° 23' 00" W 1288.56'
FOUND 1/4 SECTION CORNER STAKE AND MOUND OF STONES WITH BEARING TREE AS PER RECORD
FOUND PIPE IN MOUND OF STONES AT S.W. CORNER TRACT 2 SEYMOUR SUBDIVISION BEING N.W.1/4 OF N.W.1/4 OF SEC. 22 T23, R26E
FOUND SECTION CORNER STAKE & MOUND OF STONES
S1°14'30"W 2585.84
N 86° 48' W 664.30'
S 86° 55' E 662.55'