Silver Lake Pines Tract I

Book 1, pg 22

22

RESURVEY OF TRACT Nº 1

SILVER LAKE PINES INCORPORATED

BEING A SUBDIVISION OF A PORTION OF NE¼ OF NW¼ AND A PORTION OF NW¼ OF NE¼
SECTION 14, T. 2 S., R. 26 E. M.D.M.

SEPTEMBER 1939

C. W. FULTON

MONO COUNTY, CALIFORNIA

N

SCALE:- 1" = 100'

RESURVEY, GENERAL LAND OFFICE By Karl L. Siebecker Sept. 26, 1928

Old Survey made by B. F. Sherwin Townsite Survey made by A. L. Kloeckner Sept. 1924

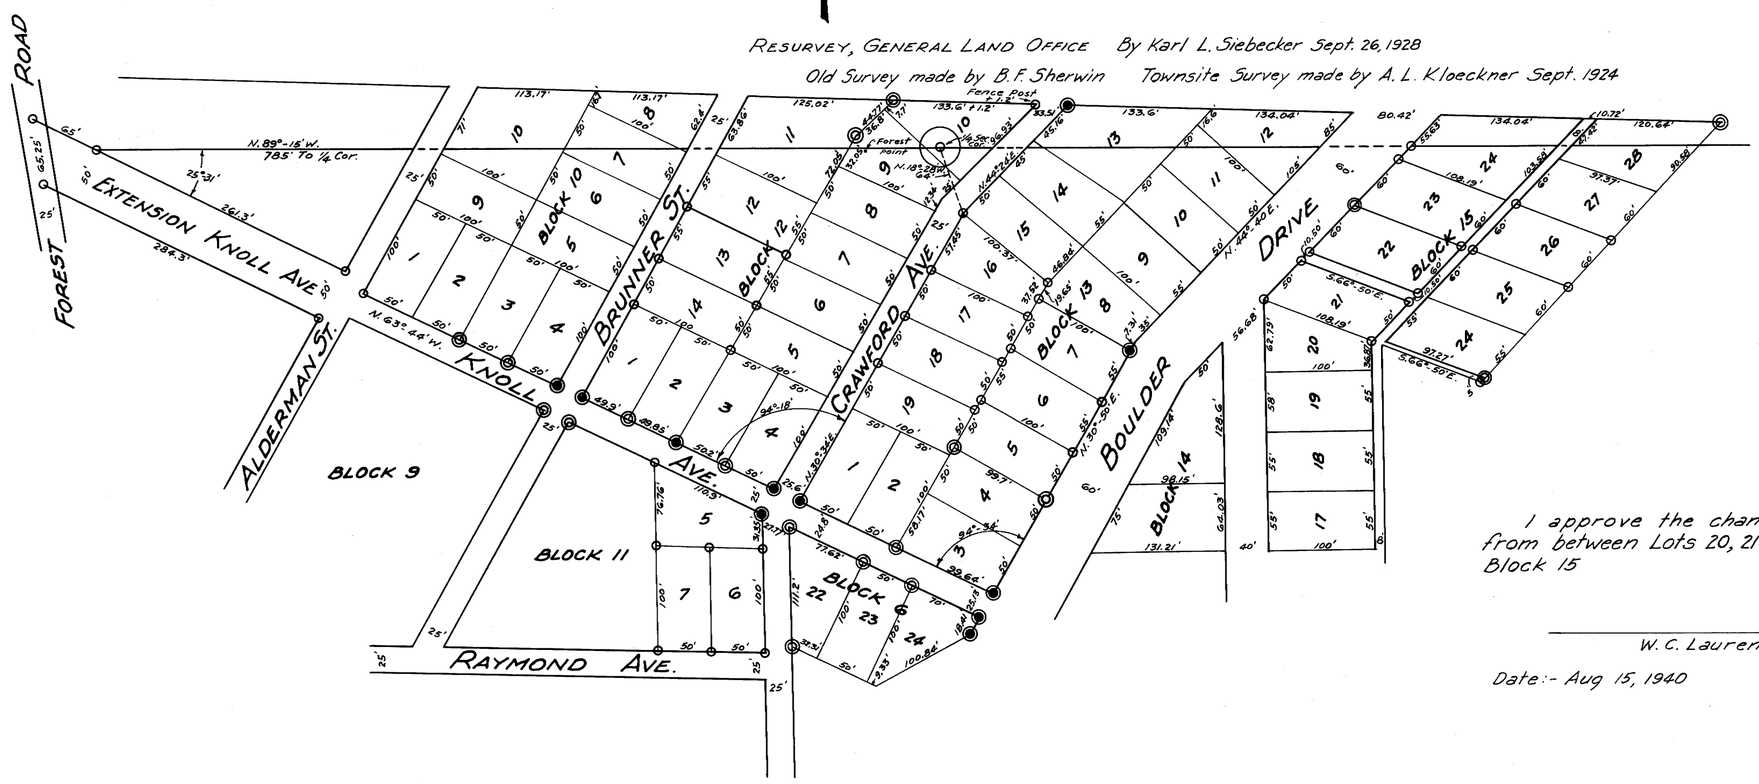

I approve the extension of Knoll Ave.

Louise C. Fry, Trustee for Property Owner

Date:- Nov 30th, 1939

LEGEND

○ New Points set by L.S. 1112

◎ Old Points found

◉ Old Points replaced

L.S. Land Surveyor

I approve the change of Alley from between Lots 20, 21 to Lots 21, 22 Block 15

W. C. Laurence

Date:- Aug 15, 1940

Filed November 5, 1940
[illegible]
County Recorder

This Plat & Survey was made by

C. W. Fulton L.S. 1112

Approved:- Board Supervisors
Mono County November 5, 1940
[illegible] Clerk