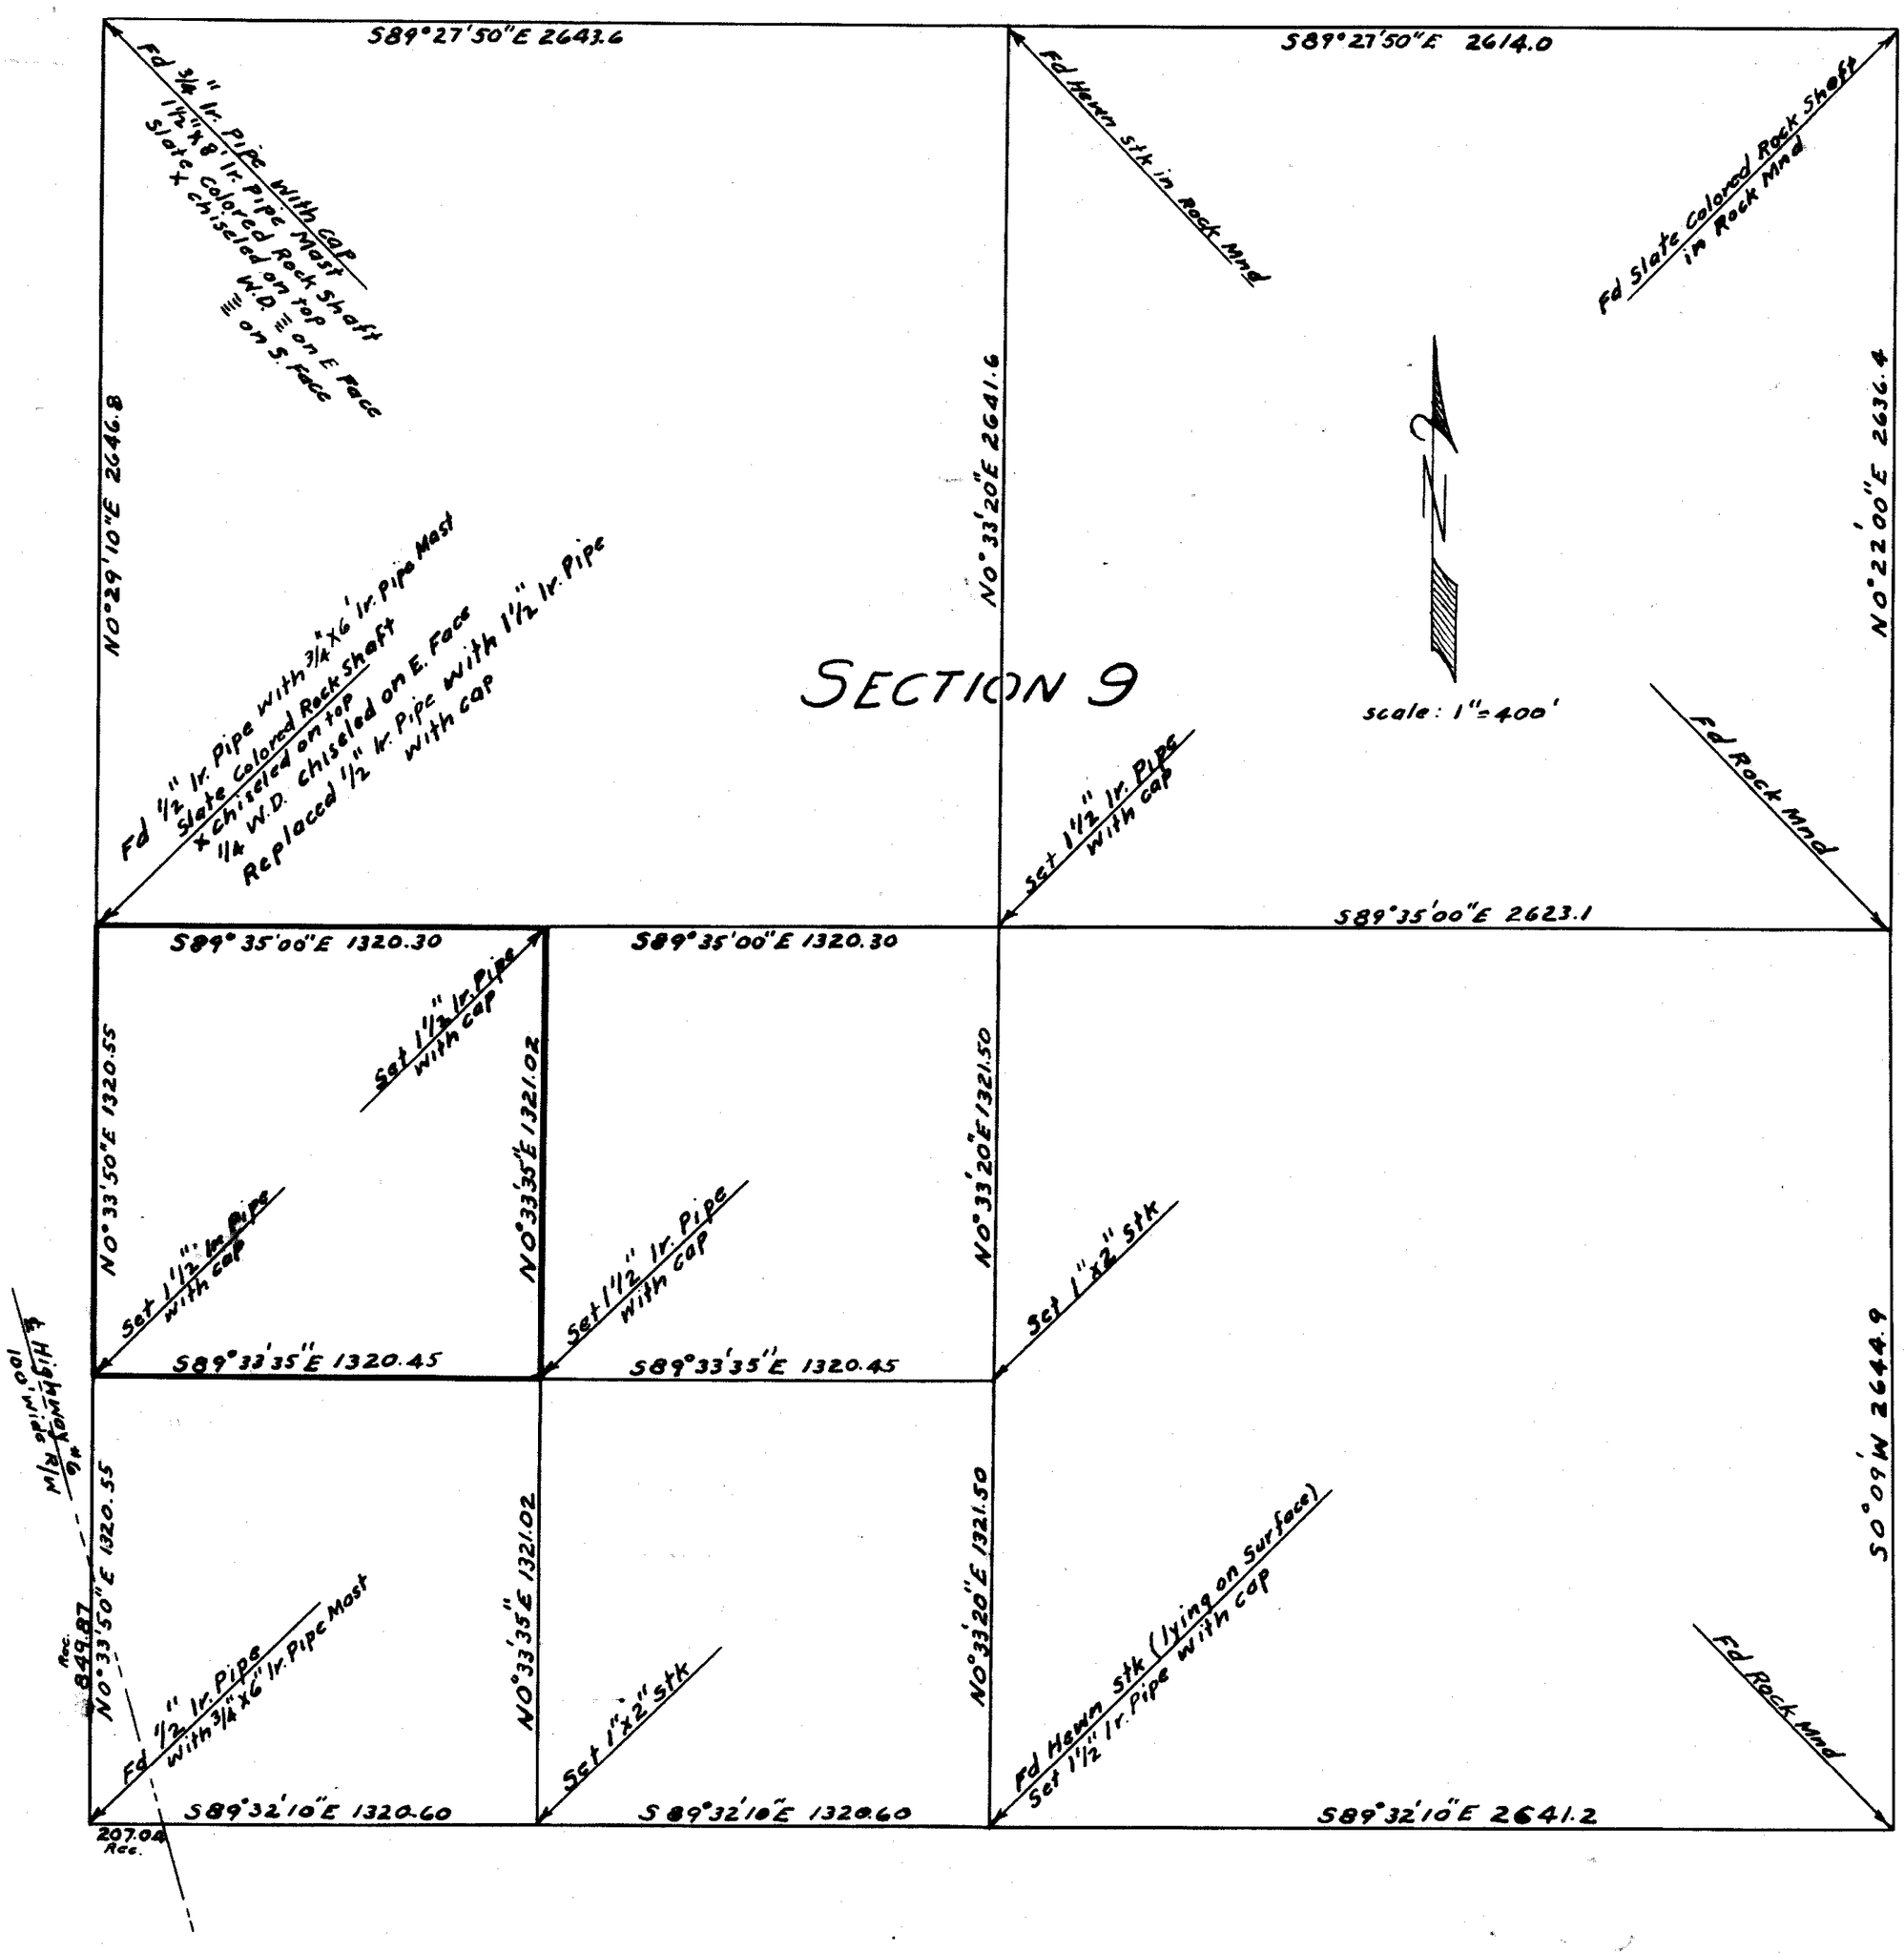


# RECORD OF SURVEY
## OF THE N.W. 1/4 OF THE S.W. 1/4 OF SECTION 9
## T5S, ~~R31E~~ M.D.M. R33E W.A. Baker L.S. 2647
## IN THE COUNTY OF MONO, STATE OF CALIFORNIA
## JULY 26, 1954

Surveyed by Cecil S. Smith & W.A. Baker during the month of July 1954, upon the request of W.H. Hunter.
Bearings are based on that certain bearing S0°09'W of the East line of the S.E. 1/4 of Section 9, as shown on the U.S. General Land Office Township Plat, dated Nov. 30, 1914.

I, Cecil S. Smith, hereby certify that I am a Licensed Land Surveyor of the State of California & that this map correctly represents a true survey made by me, that the monuments are of the character & occupy the positions indicated & that said measurements will be sufficient to enable the survey to be retraced

Date: July 26, 1954. Cecil S. Smith L.S. No. 2438

FILED JUL 28 1954 19
Mono Co. Recorder

40