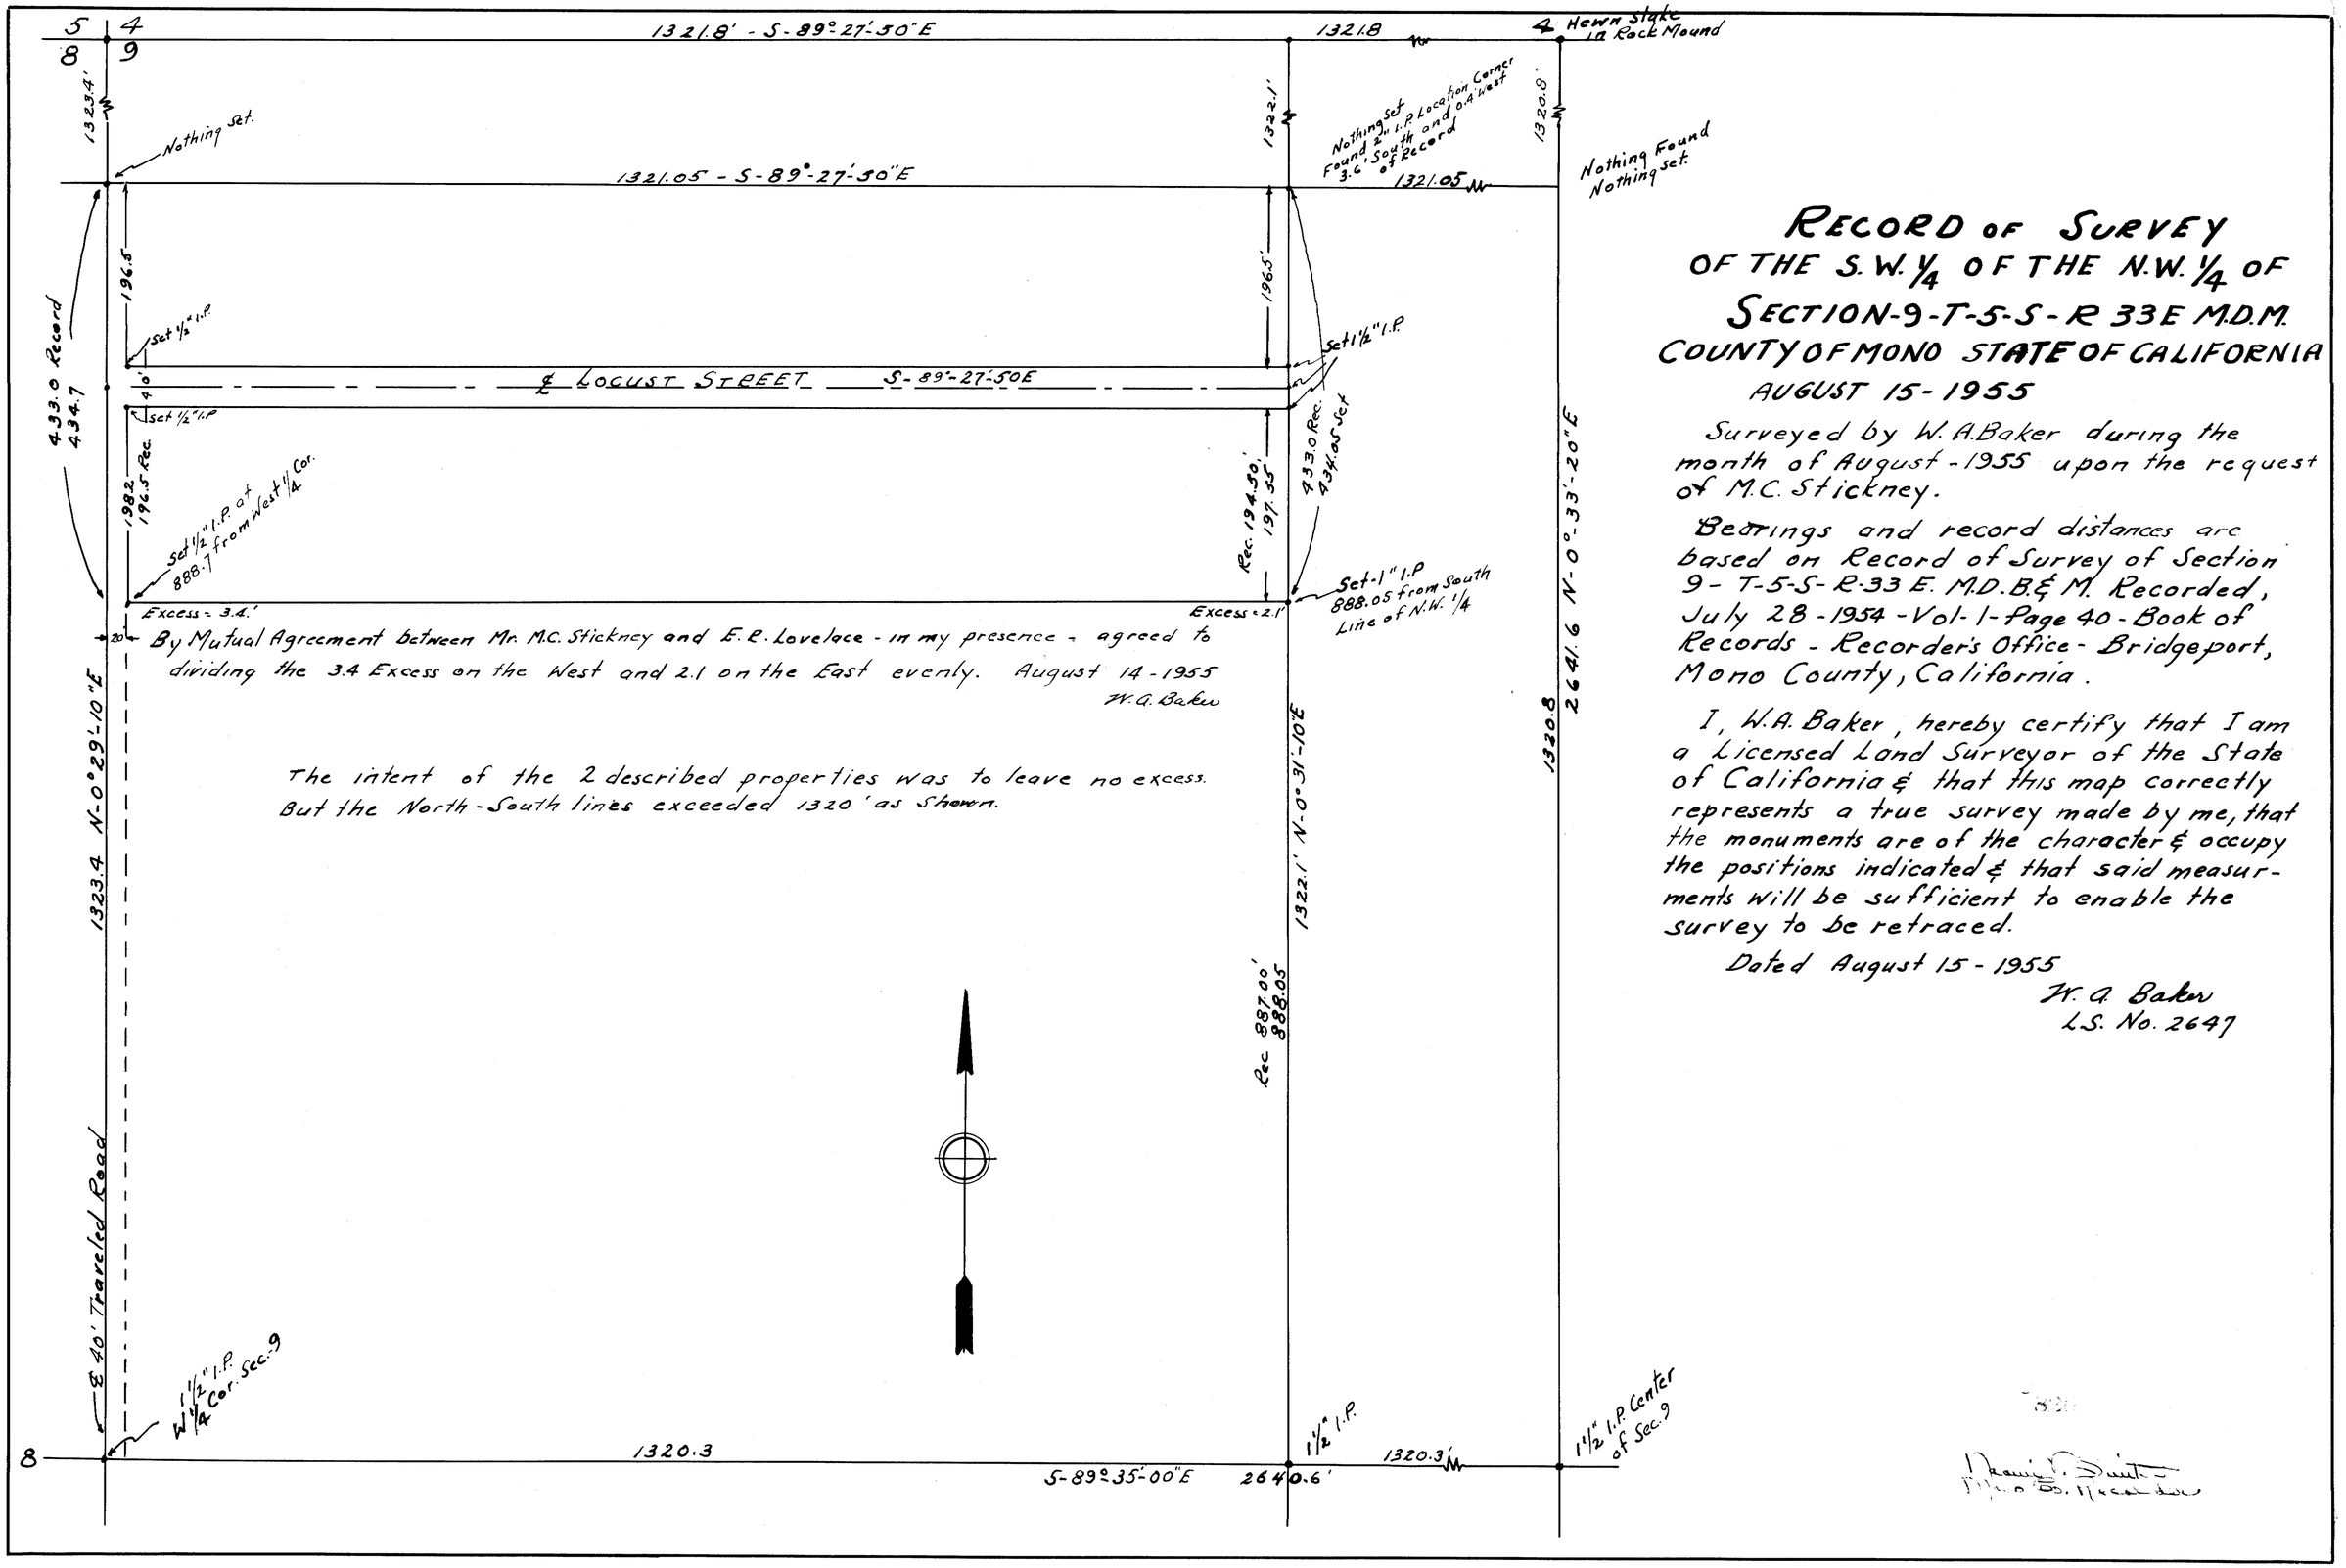

RECORD OF SURVEY
OF THE S.W. 1/4 OF THE N.W. 1/4 OF SECTION-9-T-5-S-R 33E M.D.M. COUNTY OF MONO STATE OF CALIFORNIA
AUGUST 15-1955

Surveyed by W.A. Baker during the month of August-1955 upon the request of M.C. Stickney.

Bearings and record distances are based on Record of Survey of Section 9-T-5-S-R-33 E. M.D.B.& M. Recorded, July 28-1954-Vol-1-Page 40-Book of Records-Recorder's Office-Bridgeport, Mono County, California.

I, W.A. Baker, hereby certify that I am a Licensed Land Surveyor of the State of California & that this map correctly represents a true survey made by me, that the monuments are of the character & occupy the positions indicated & that said measurments will be sufficient to enable the survey to be retraced.

Dated August 15-1955

W.A. Baker
L.S. No. 2647